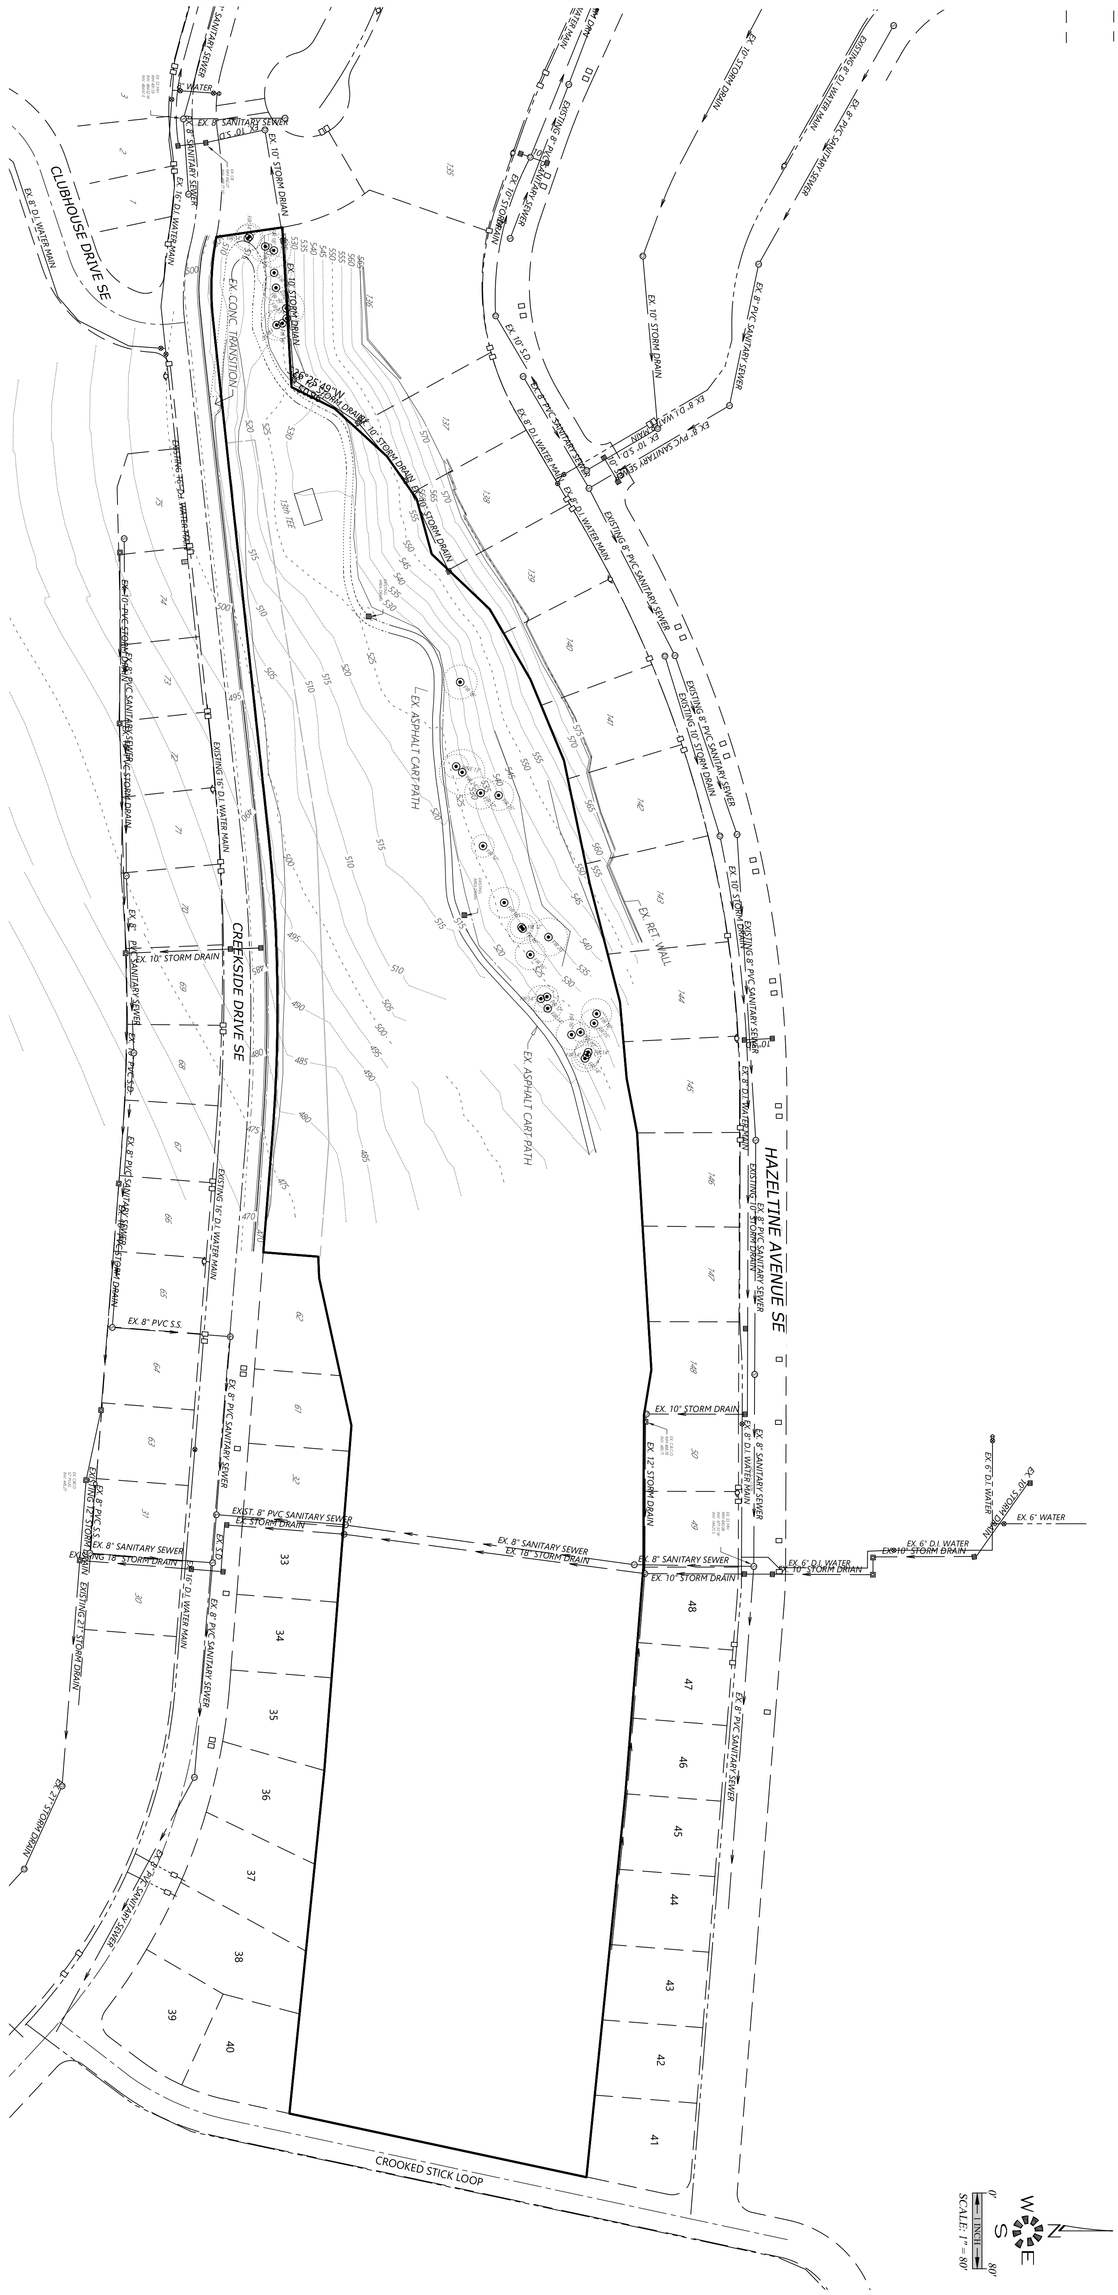

102

JOB # 6246

DATE: 06-30-2023

REGISTERED PROFESSIONAL ENGINEER
MARK D. GRENZ
JULY 14, 1998
OREGON
9654

6246p 102-XCOND

Design: M.D.G.
Drawn: M.K.D.
Checked: B.M.G.
Date: ----
Scale: AS SHOWN
As-Built: ----

NO CHANGES, MODIFICATIONS OR REPRODUCTIONS TO BE MADE TO THESE DRAWINGS WITHOUT WRITTEN AUTHORIZATION FROM THE DESIGN ENGINEER.

DIMENSIONS & NOTES TAKE PRECEDENCE OVER GRAPHICAL REPRESENTATION.

CREEKSIDE

EXISTING CONDITIONS PLAN

MULTI/TECH
ENGINEERING SERVICES, INC.
1155 13th ST. S.E. SALEM, OR. 97302
PH. (503) 363-9227 FAX (503) 364-1260
www.mtengineering.net office@mtengineering.net