PROPERTY LINE ADJUSTMENT AREAS	
TAX LOT 5700:	23,164 SQUARE FEET
TAX LOT 5800:	4,304 SQUARE FEET
COMBINED (ADJUSTED) AREA:	27,468 SQUARE FEET

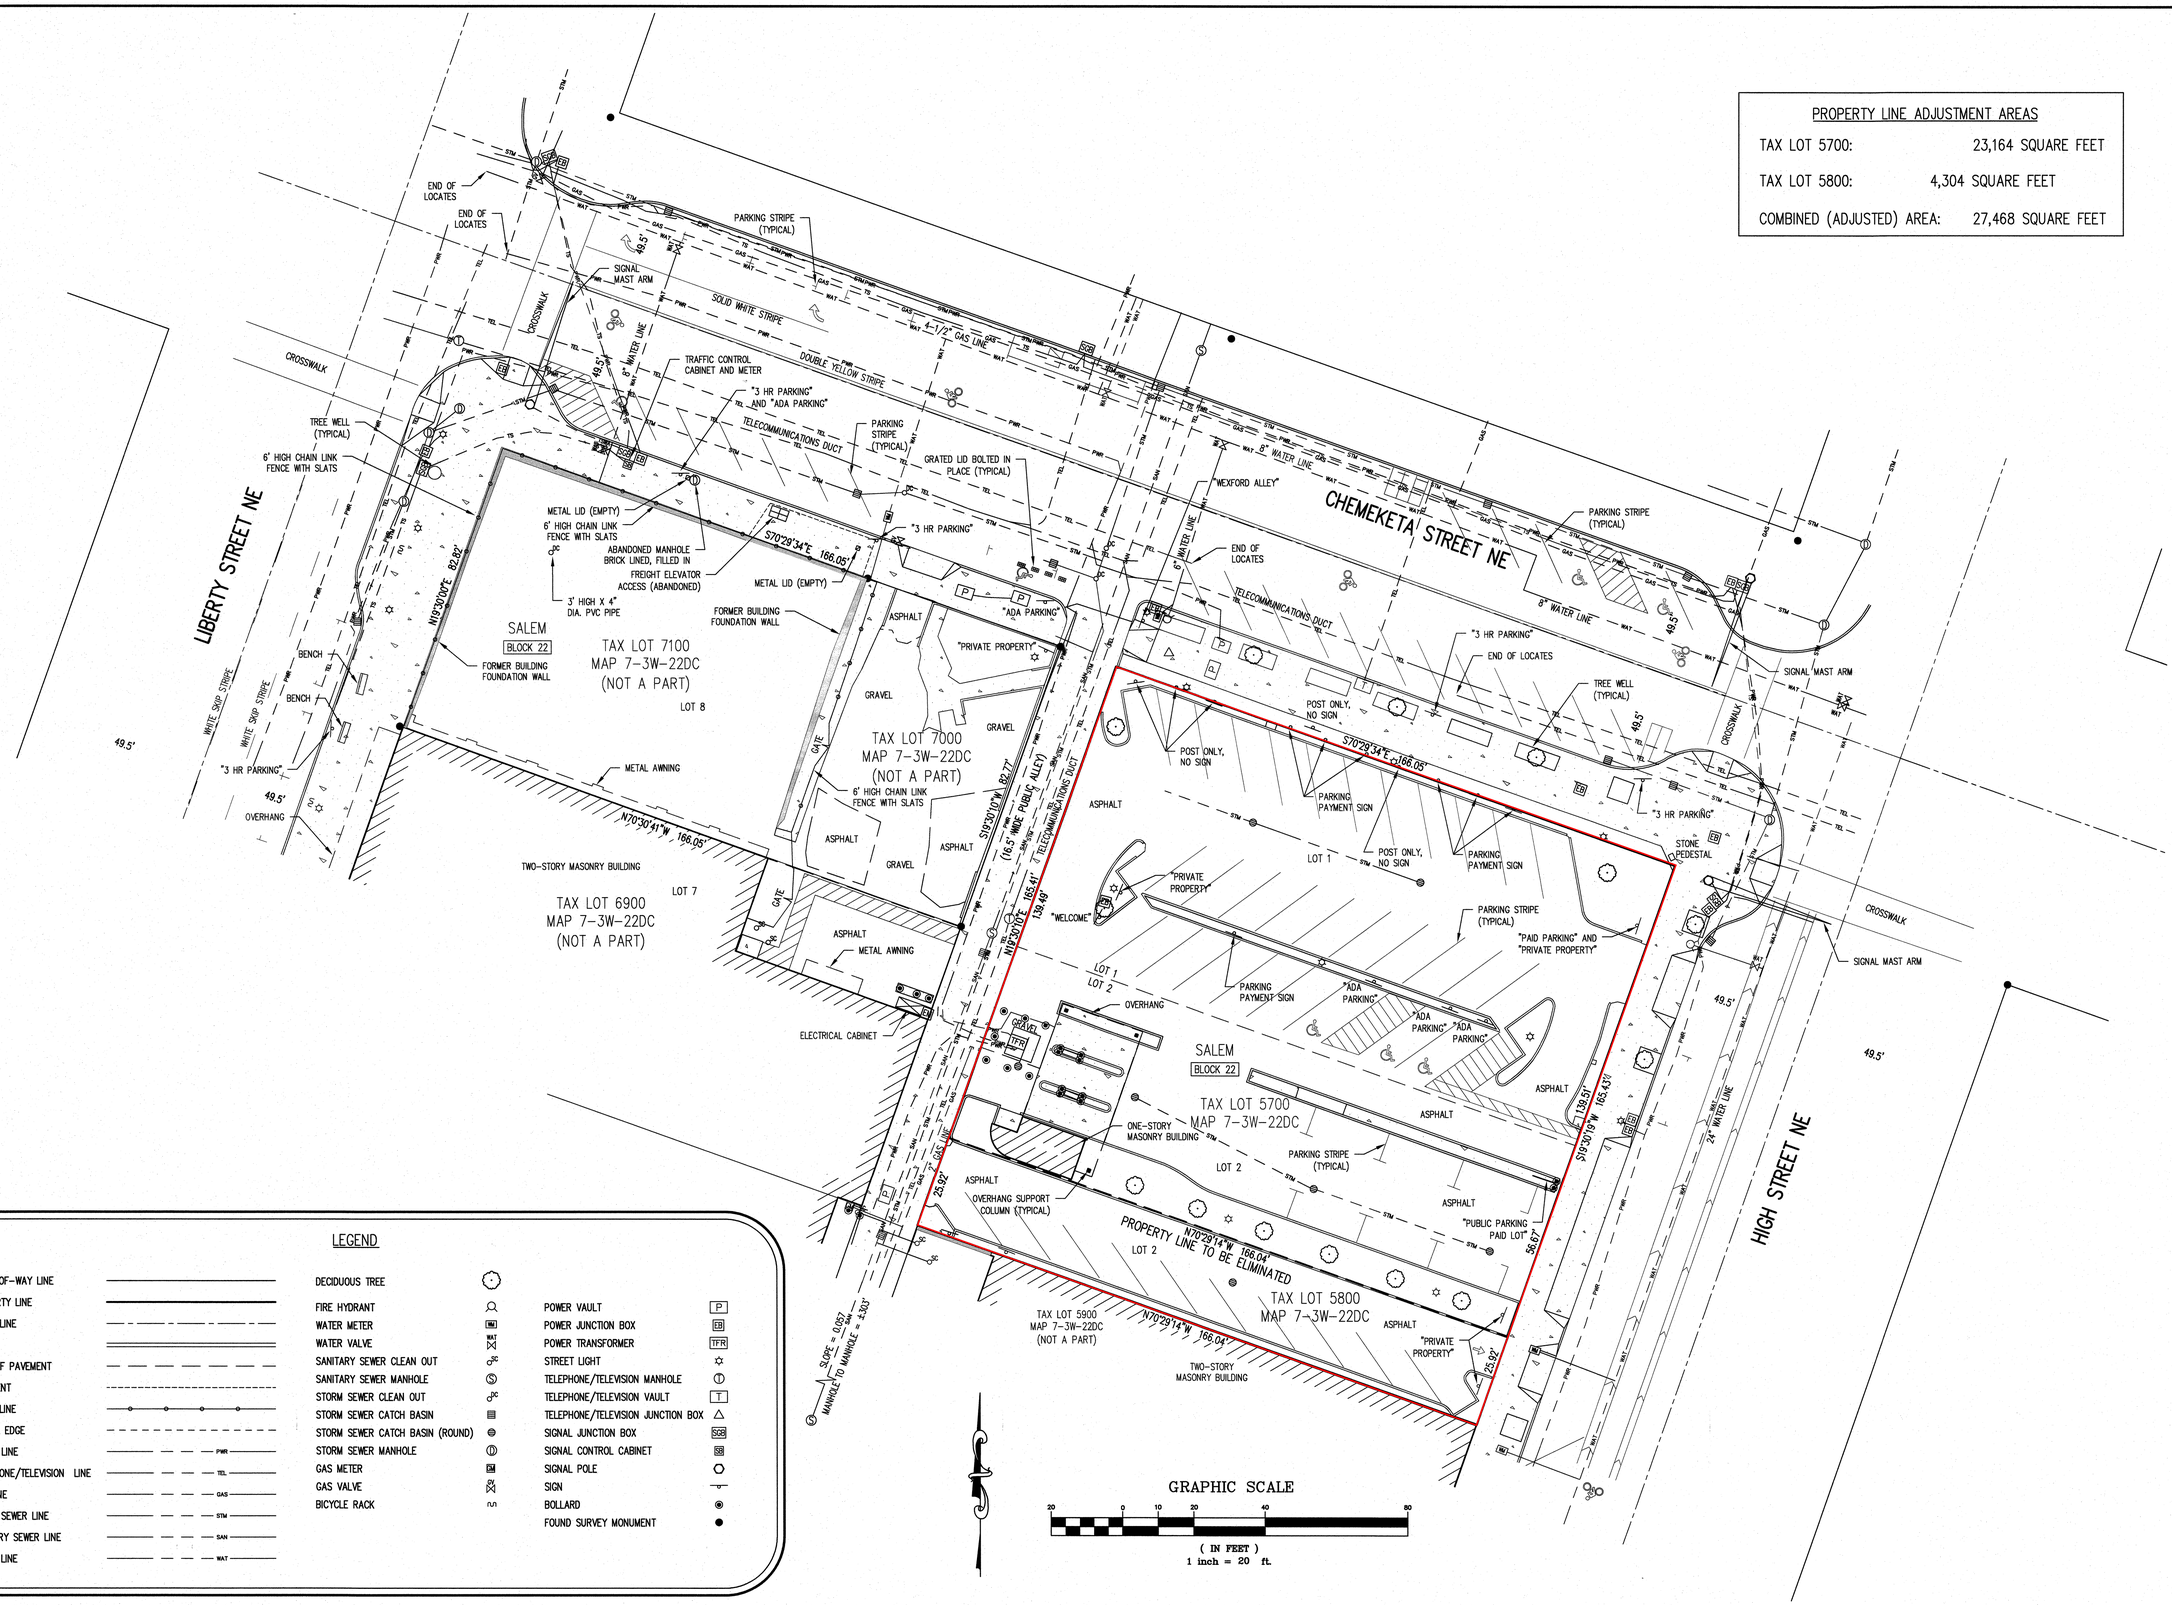

LEGEND

RIGHT-OF-WAY LINE	DECIDUOUS TREE		POWER VAULT
PROPERTY LINE	FIRE HYDRANT		POWER JUNCTION BOX
CENTERLINE	WATER METER		POWER TRANSFORMER
CURB	WATER VALVE		STREET LIGHT
EDGE OF PAVEMENT	SANITARY SEWER CLEAN OUT		TELEPHONE/TELEVISION MANHOLE
EASEMENT	SANITARY SEWER MANHOLE		TELEPHONE/TELEVISION VAULT
FENCE LINE	STORM SEWER CLEAN OUT		TELEPHONE/TELEVISION JUNCTION BOX
GRAVEL EDGE	STORM SEWER CATCH BASIN		SIGNAL JUNCTION BOX
POWER LINE	STORM SEWER CATCH BASIN (ROUND)		SIGNAL CONTROL CABINET
TELEPHONE/TELEVISION LINE	STORM SEWER MANHOLE		SIGNAL POLE
GAS LINE	GAS METER		SIGN
STORM SEWER LINE	GAS VALVE		BOLLARD
SANITARY SEWER LINE	BICYCLE RACK		FOUND SURVEY MONUMENT
WATER LINE			

NORTHWEST SURVEYING, INC.
1815 NW 169th PLACE, SUITE 2090
BEAVERTON, OR 97006
PH:(503) 848-2127 FAX:(503) 848-2179
EMAIL: mail@nwsurvey.com

LOT 1 AND A PORTION OF LOT 2, BLOCK 22, SALEM, LOCATED IN THE SOUTHEAST ONE-QUARTER OF SECTION 22, TOWNSHIP 7 SOUTH, RANGE 3 WEST, W.M., CITY OF SALEM, MARION COUNTY, OREGON

PROPERTY LINE ADJUSTMENT PLAN

SALEM, OREGON

DRAWING NO.:	2632 PLA2-EX
SCALE:	AS NOTED
DRAWING GENERATED BY LD2004	
DRAWN BY:	BJA
CHECKED BY:	SFF

PREPARED FOR:
DEACON DEVELOPMENT GROUP
901 NE GLISAN STREET
PORTLAND, OR 97232

REVISIONS:
PLA MAP: MAY 20, 2025

REGISTERED PROFESSIONAL LAND SURVEYOR
Scott Field
OREGON
JUNE 30, 1997
SCOTT F. FIELD
2844
RENEWS: 12/31/2025

JOB NUMBER
2632

SHEET
1 OF 1