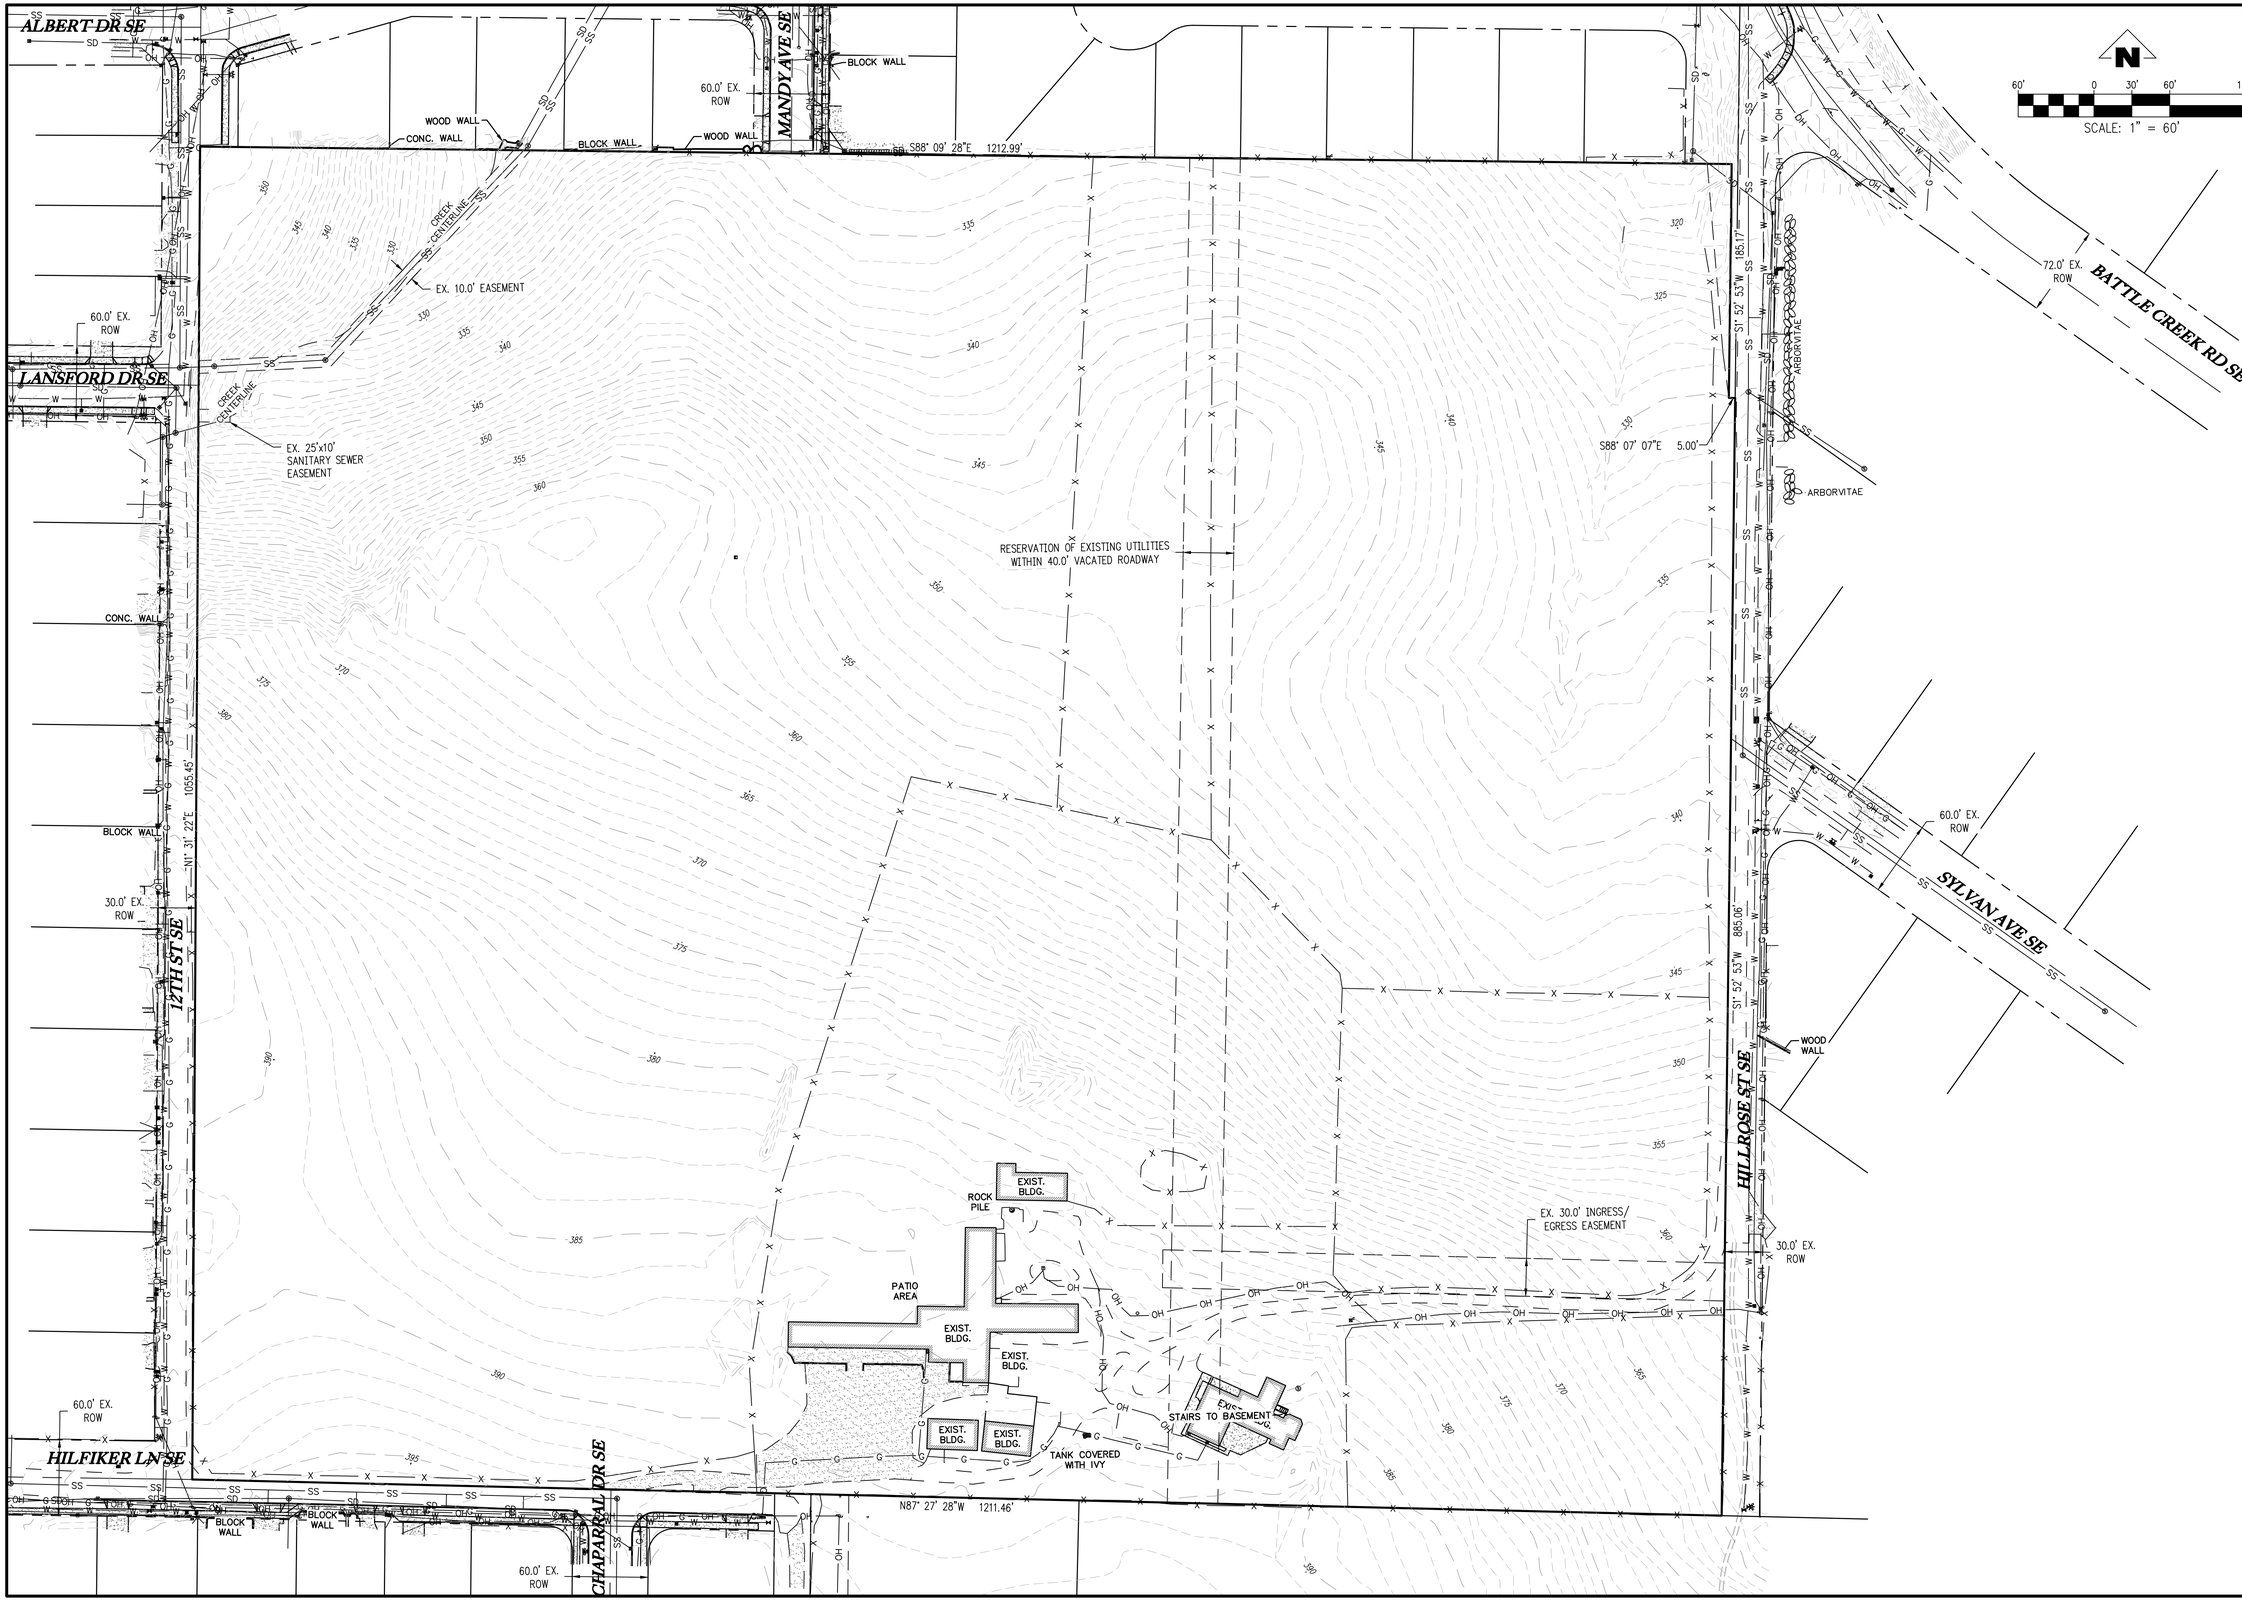

4540 PRINGLE RD SE
TAX MAP - 3000 & 3002
TAX MAP - 083W11BC
SW1/4 NW1/4 SEC11 T8S R3W W.M.
SALEM, OREGON

EXISTING CONDITIONS PLAN

REVISIONS

NO.	DATE	DESCRIPTION

EMERIO
ENGINEERING • SURVEYING • DESIGN
2667 WILLAKENZIE ROAD, SUITE 1A
EUGENE, OREGON 97401
TEL: (503) 746-8812
FAX: (503) 746-8813
www.emeriodesign.com

REGISTERED PROFESSIONAL ENGINEER
TODD A. HAWKINS
EXPIRES: 6/30/2023

PRELIMINARY NOT FOR CONSTRUCTION

SHEET
P2.0
OF
32

FILE:P:\0742-003 meyer farm\dwg\plan\0742-003_P2.0ext.g, Layout: P2.0 – EXISTING CONDITIONS, Plot Date: 7/12/2021 8:36 AM, by: Ian Fields