



Z:\6500-6599\6502-DevonAvenueSubdivision\dwg\6502020.dwg, P401.DWG, 2/19/2021 4:14:55 PM, P50unders

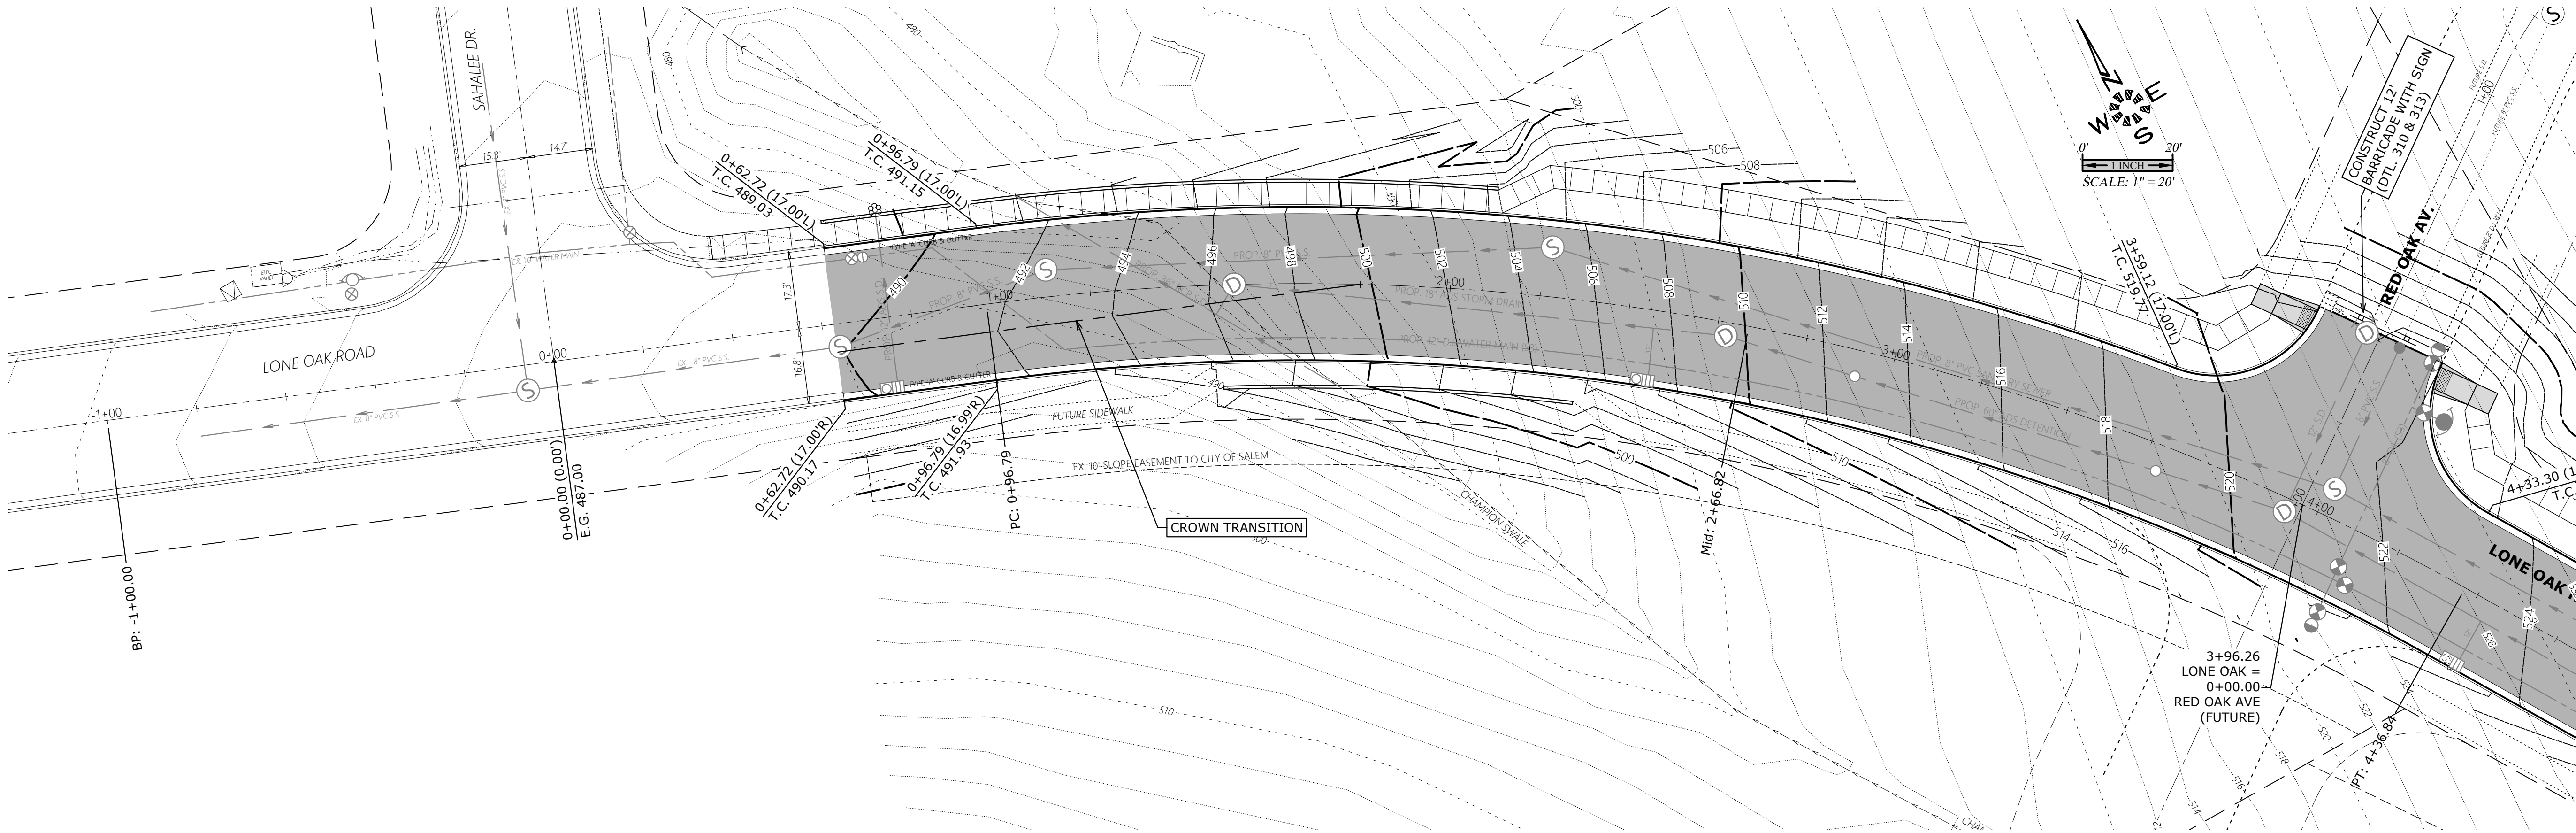

SEE SHEET 409 FOR
RED OAK AVE. DESIGN

SEE SHEET 402 FOR
LONE OAK ROAD CONTINUATION

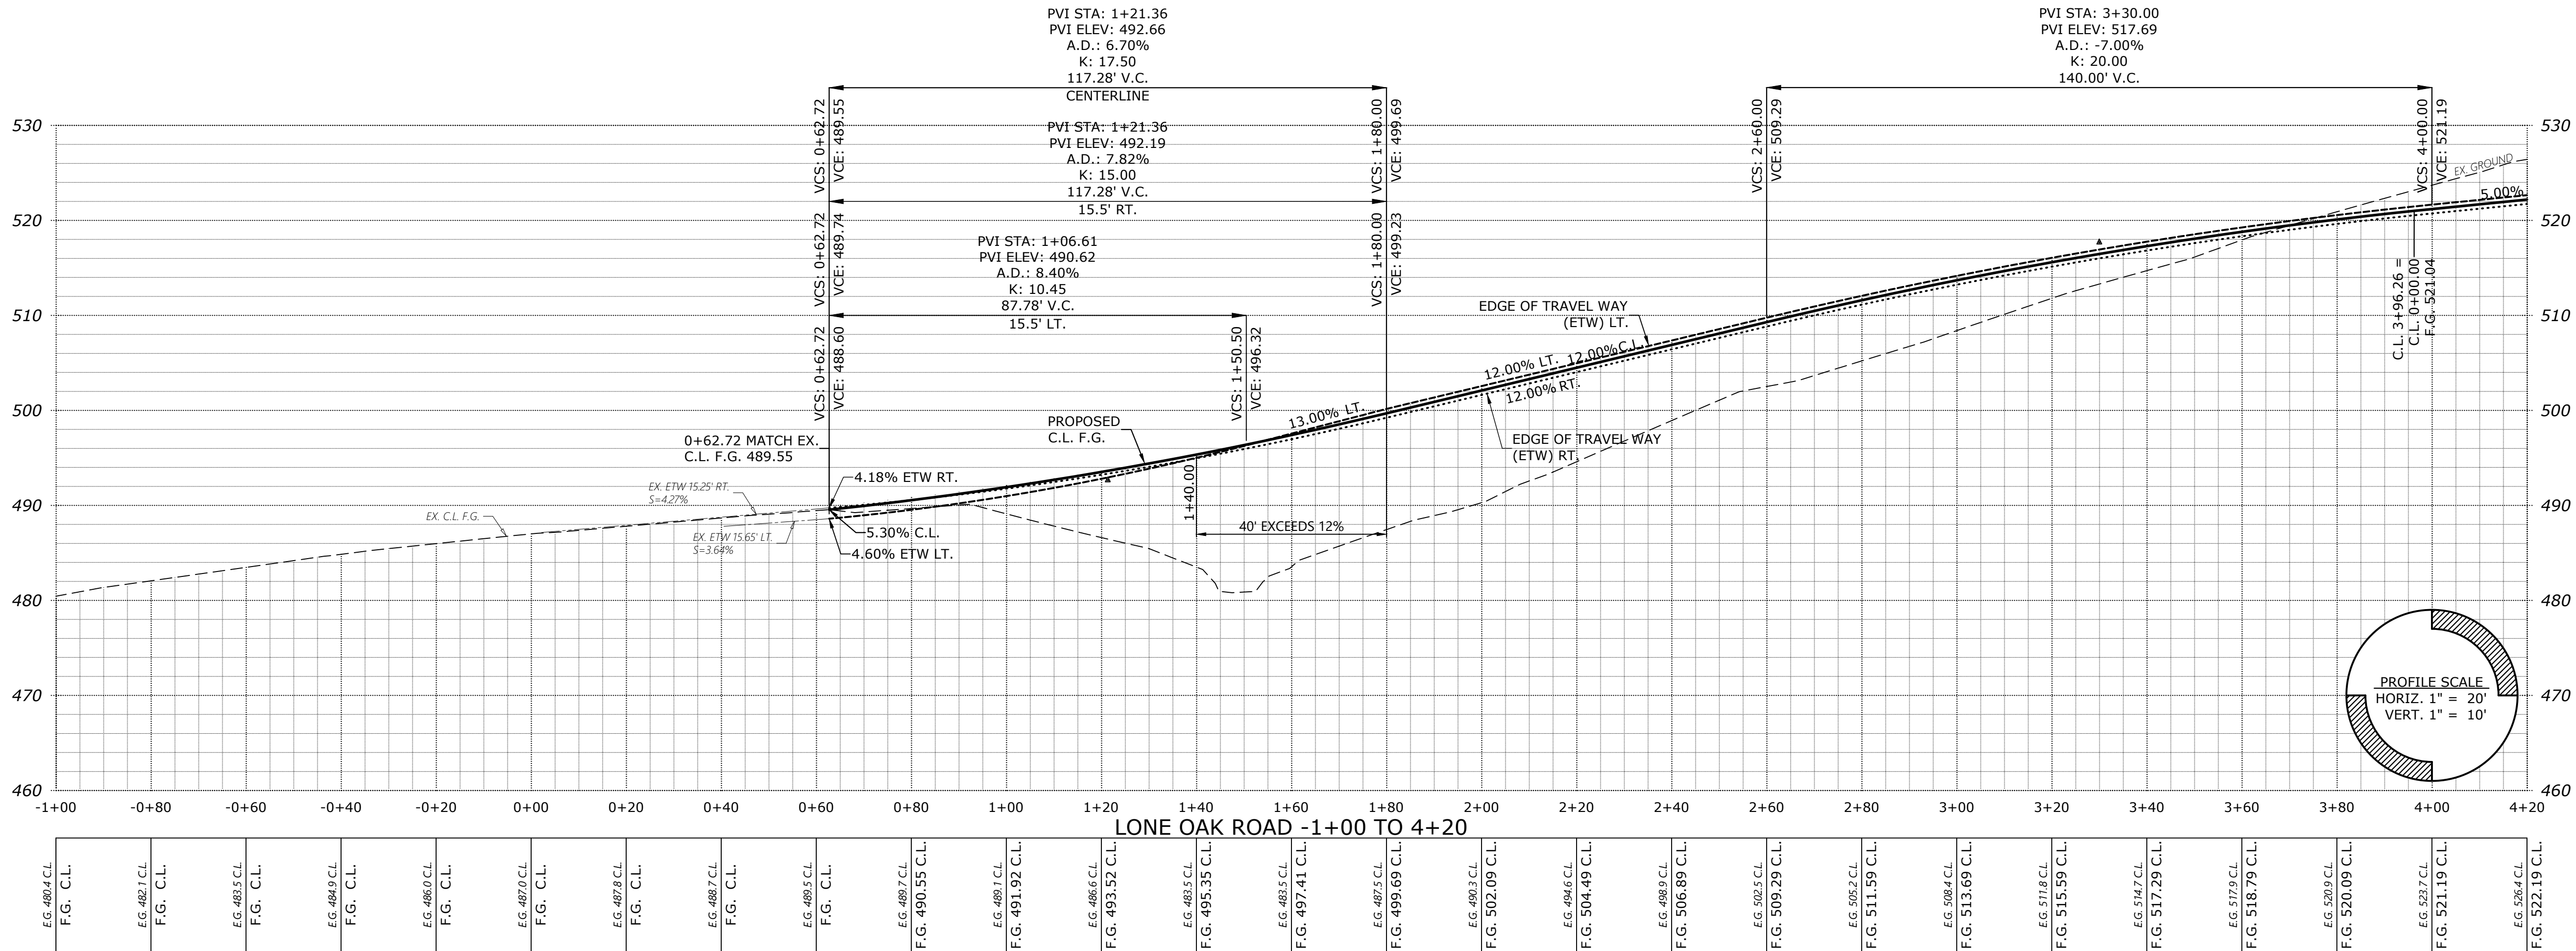

PRELIMINARY
STREET
IMPROVEMENTS

DEVON ESTATES

NO CHANGES, MODIFICATIONS
OR REVISIONS TO BE
MADE TO THESE DRAWINGS
WITHOUT WRITTEN
AUTHORIZATION FROM THE
DESIGN ENGINEER.
DIMENSIONS & NOTES TAKE
PRECEDENCE OVER
GRAPHICAL REPRESENTATION.

Design: M.D.G.
Drawn: P.H.S.
Checked: M.D.G.
Date: NOV. 2017
Scale: AS SHOWN
As-Built: ----



JOB # 6502
P401


MULTI/TECH
ENGINEERING SERVICES, INC.
1155 13TH ST. S.E. SALEM, OR. 97302
PH: (503) 363-9227 FAX: (503) 366-1560
www.mtengr.com office@mtengr.com

J:\6502-6599\6502-DevonAvenueSubdivision\dwg\6502020.dwg, P402\$1, 2/15/2021 4:16:37 PM, P5ounders

SEE SHEET 401 FOR
LONE OAK ROAD CONTINUATION



SEE SHEET 403 FOR
LONE OAK ROAD CONTINUATION

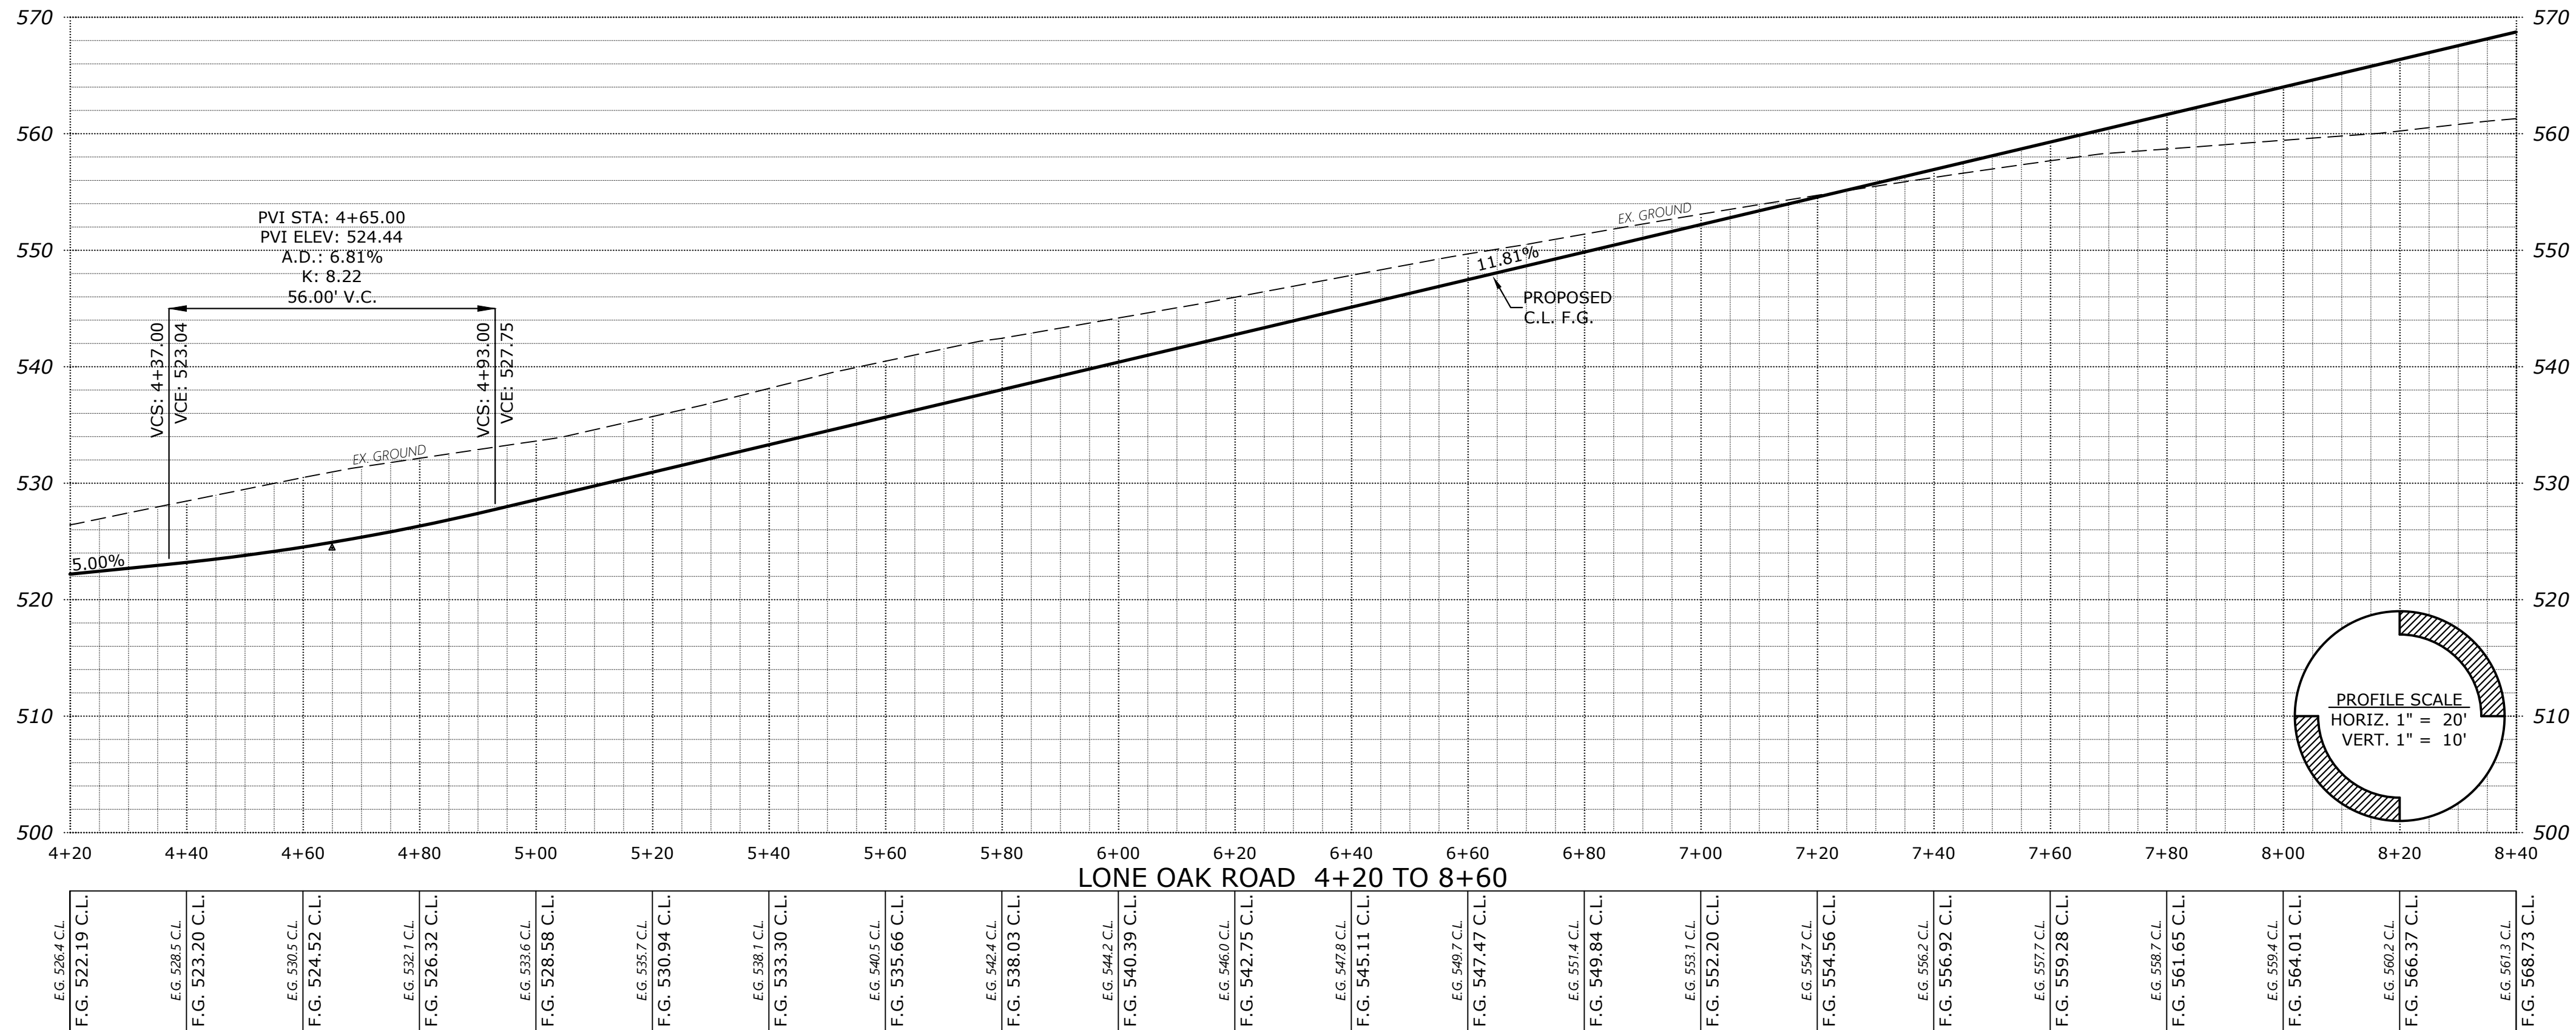


PRELIMINARY
STREET
IMPROVEMENTS

DEVON ESTATES

NO CHANGES, MODIFICATIONS
OR REPRODUCTIONS TO BE
MADE TO THESE DRAWINGS
WITHOUT WRITTEN
AUTHORIZATION FROM THE
DESIGN ENGINEER.
DIMENSIONS & NOTES TAKE
PRECEDENCE OVER
GRAPHICAL REPRESENTATION.

Design: M.D.G.
Drawn: P.H.S.
Checked: M.D.G.
Date: NOV. 2017
Scale: AS SHOWN
As-Built: ----

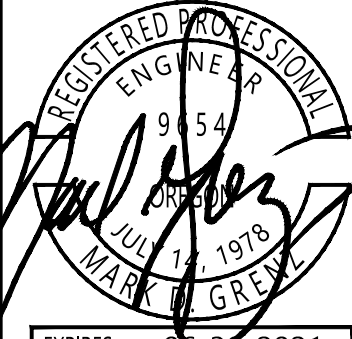

EXPIRES: 06-30-2021



JOB # 6502

P402

MULTI/TECH
ENGINEERING SERVICES, INC.
1155 13th ST. S.E. SALEM, OR. 97302
PH: (503) 763-1000 FAX: (503) 763-1001
www.mtengr.com office@mtengr.com

Z:\6500-6599\6502-DevonAvenueSubdivision\dwg20\6502020.dwg, P40451, 2/15/2021 4:18:08 PM, P5ounders

SEE SHEET 403 FOR
LONE OAK ROAD CONTINUATION

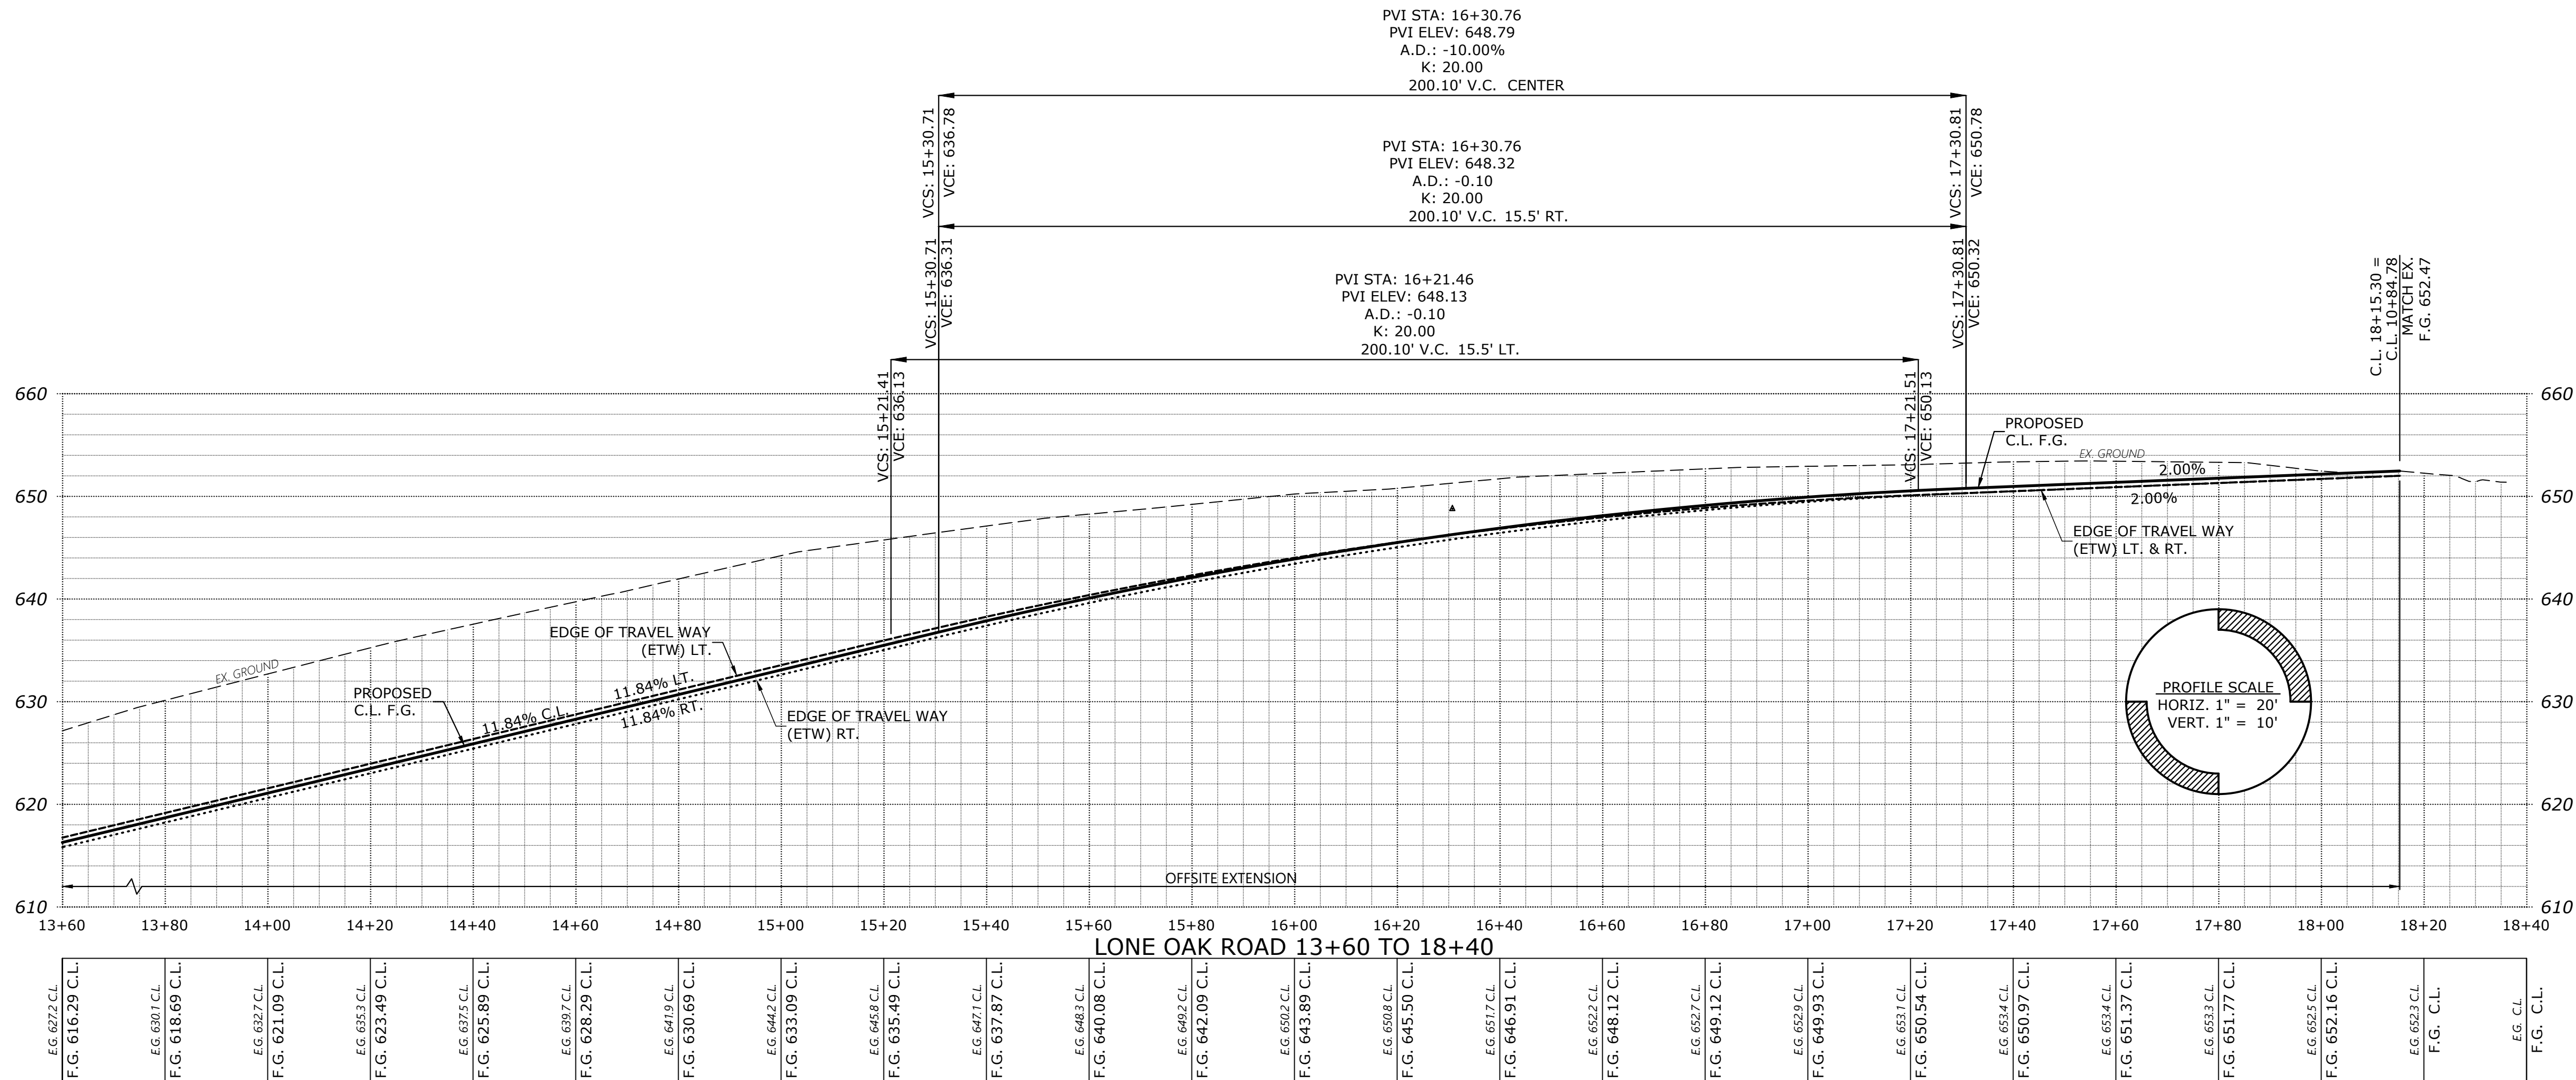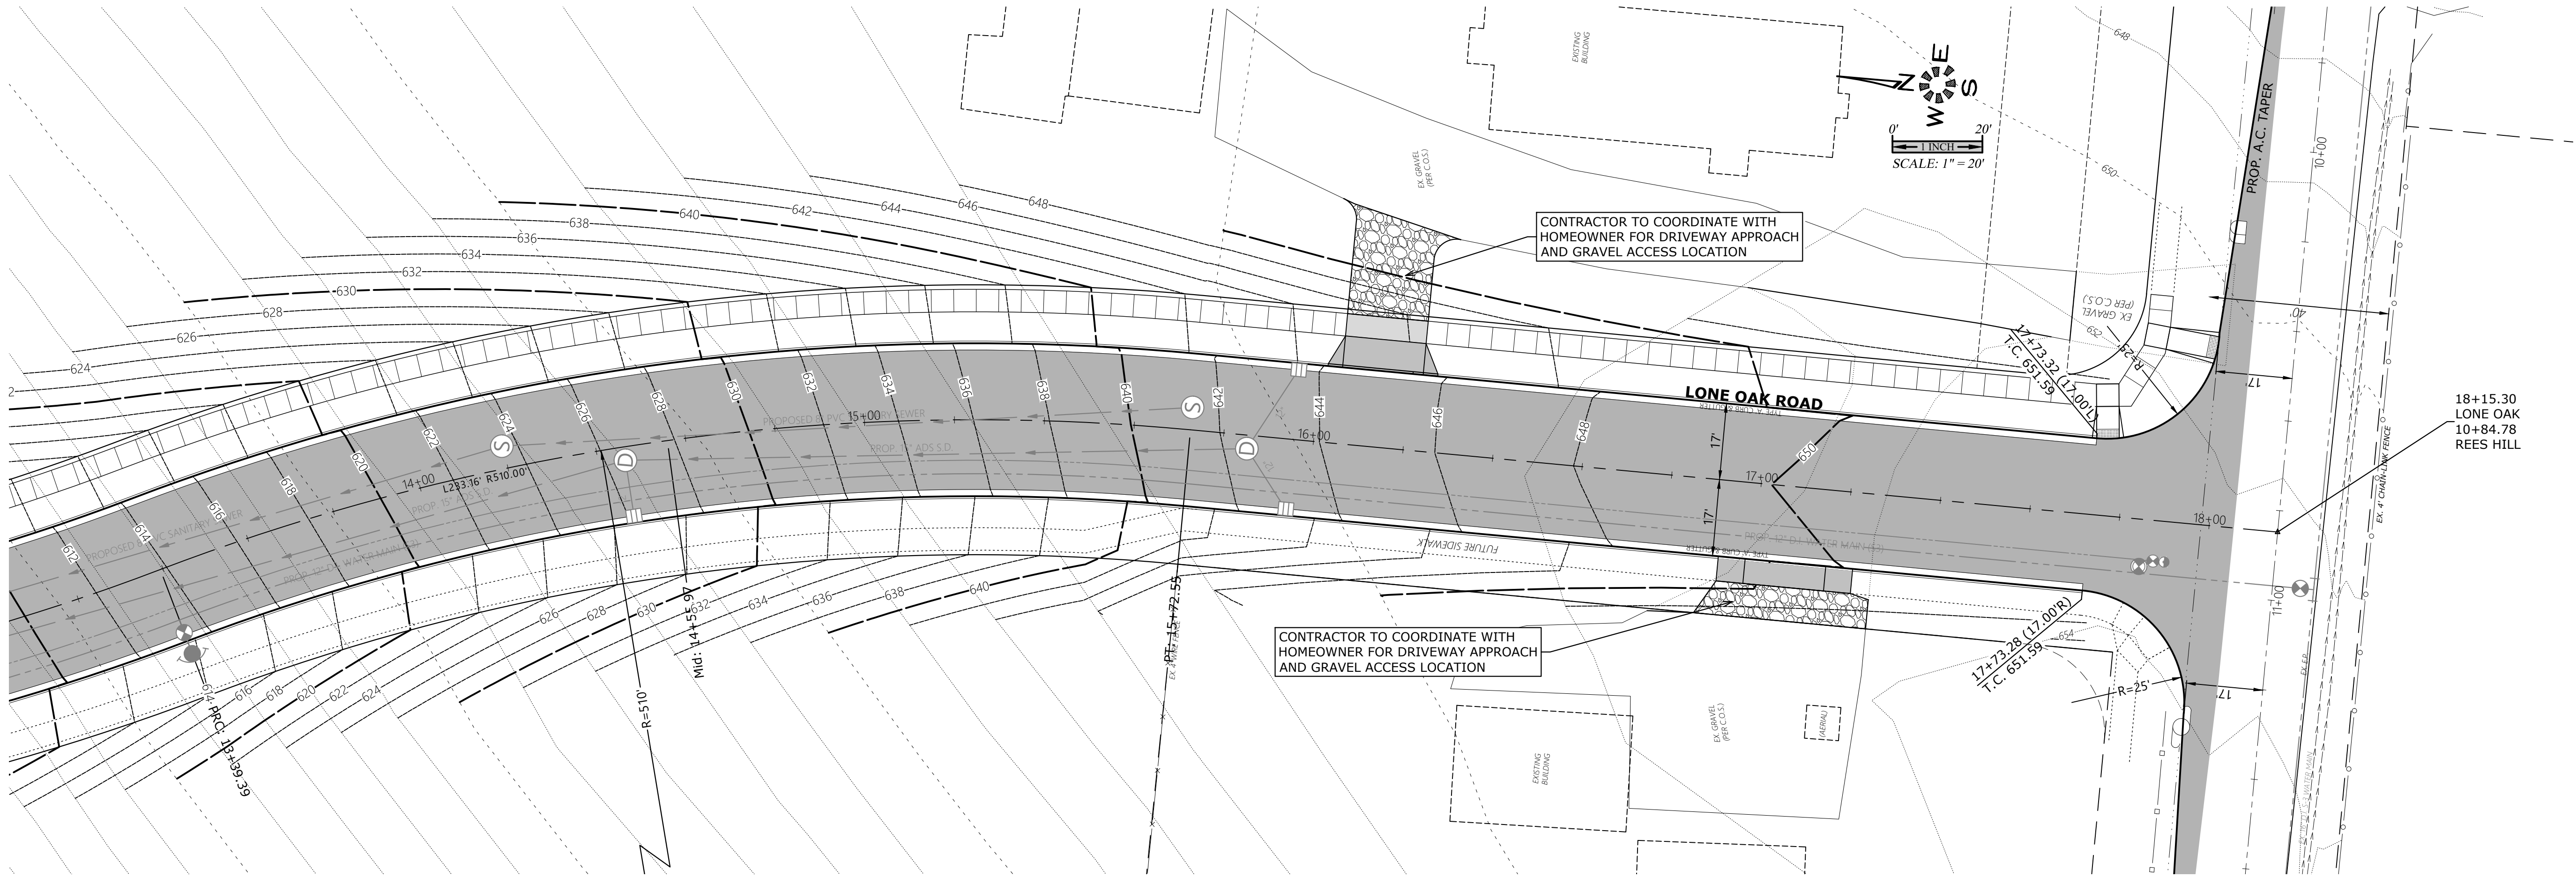

MULTI/TECH
ENGINEERING SERVICES, INC.
1155 13TH ST. S.E. SALEM, OR. 97302
PH. (503) 363-7777 FAX (503) 366-7660
www.mtengr.com office@mtengr.com

**PRELIMINARY
STREET
IMPROVEMENTS**


DEVON ESTATES

NO CHANGES, MODIFICATIONS
OR REVISIONS SHALL BE
MADE TO THESE DRAWINGS
WITHOUT WRITTEN
AUTHORIZATION FROM THE
DESIGN ENGINEER.
DIMENSIONS & NOTES TAKE
PRECEDENCE OVER
GRAPHICAL REPRESENTATION.


Design: M.D.G.
Drawn: P.H.S.
Checked: M.D.G.
Date: NOV. 2017
Scale: AS SHOWN
As-Built: ----

EXPIRES: 06-30-2021
JOB # 6502
P404

SEE SHEET 407 FOR
ALPHA AV. DESIGN

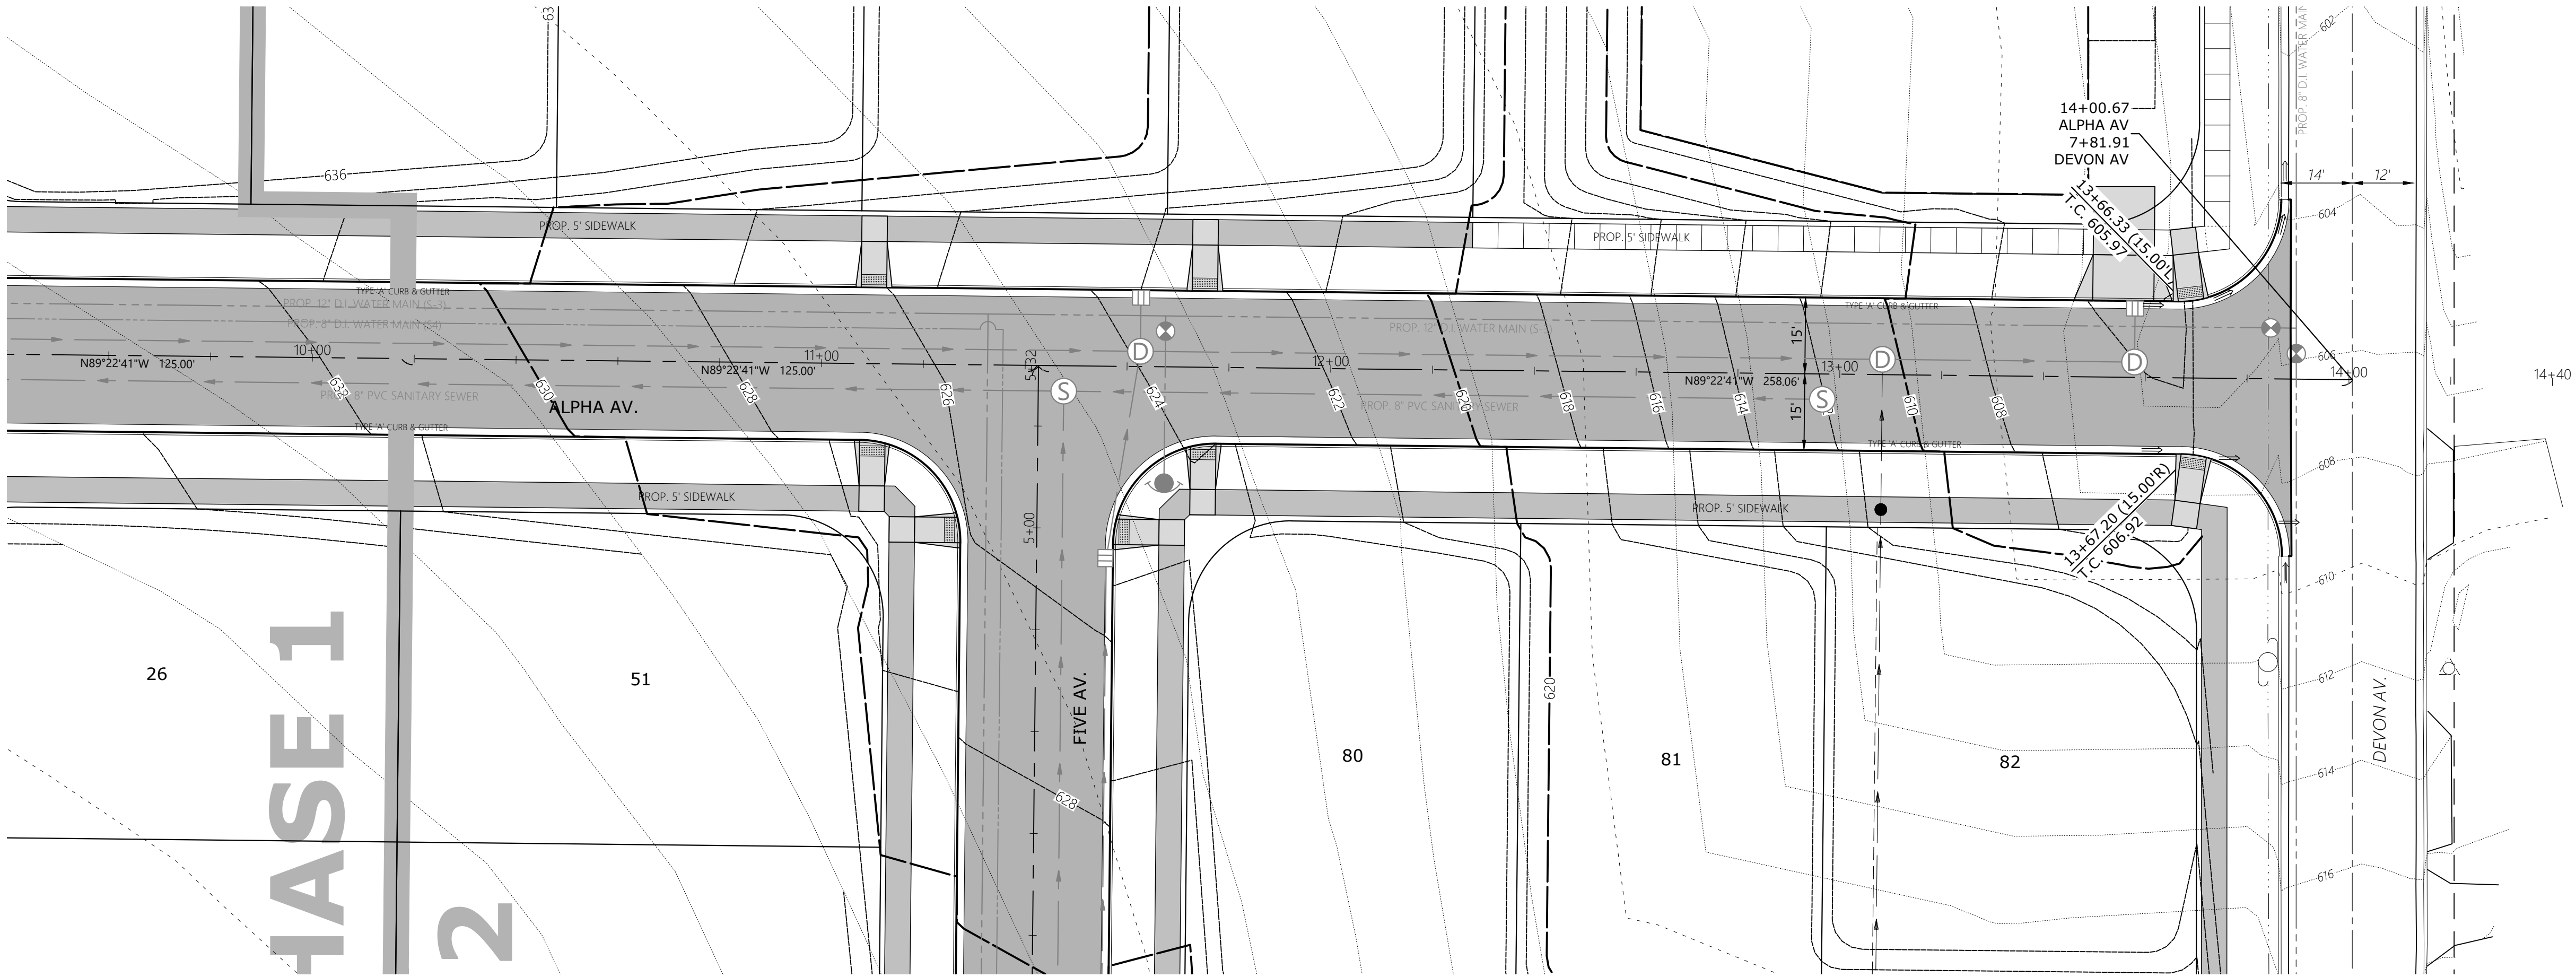

SEE SHEET 412 FOR
FIVE ST. DESIGN

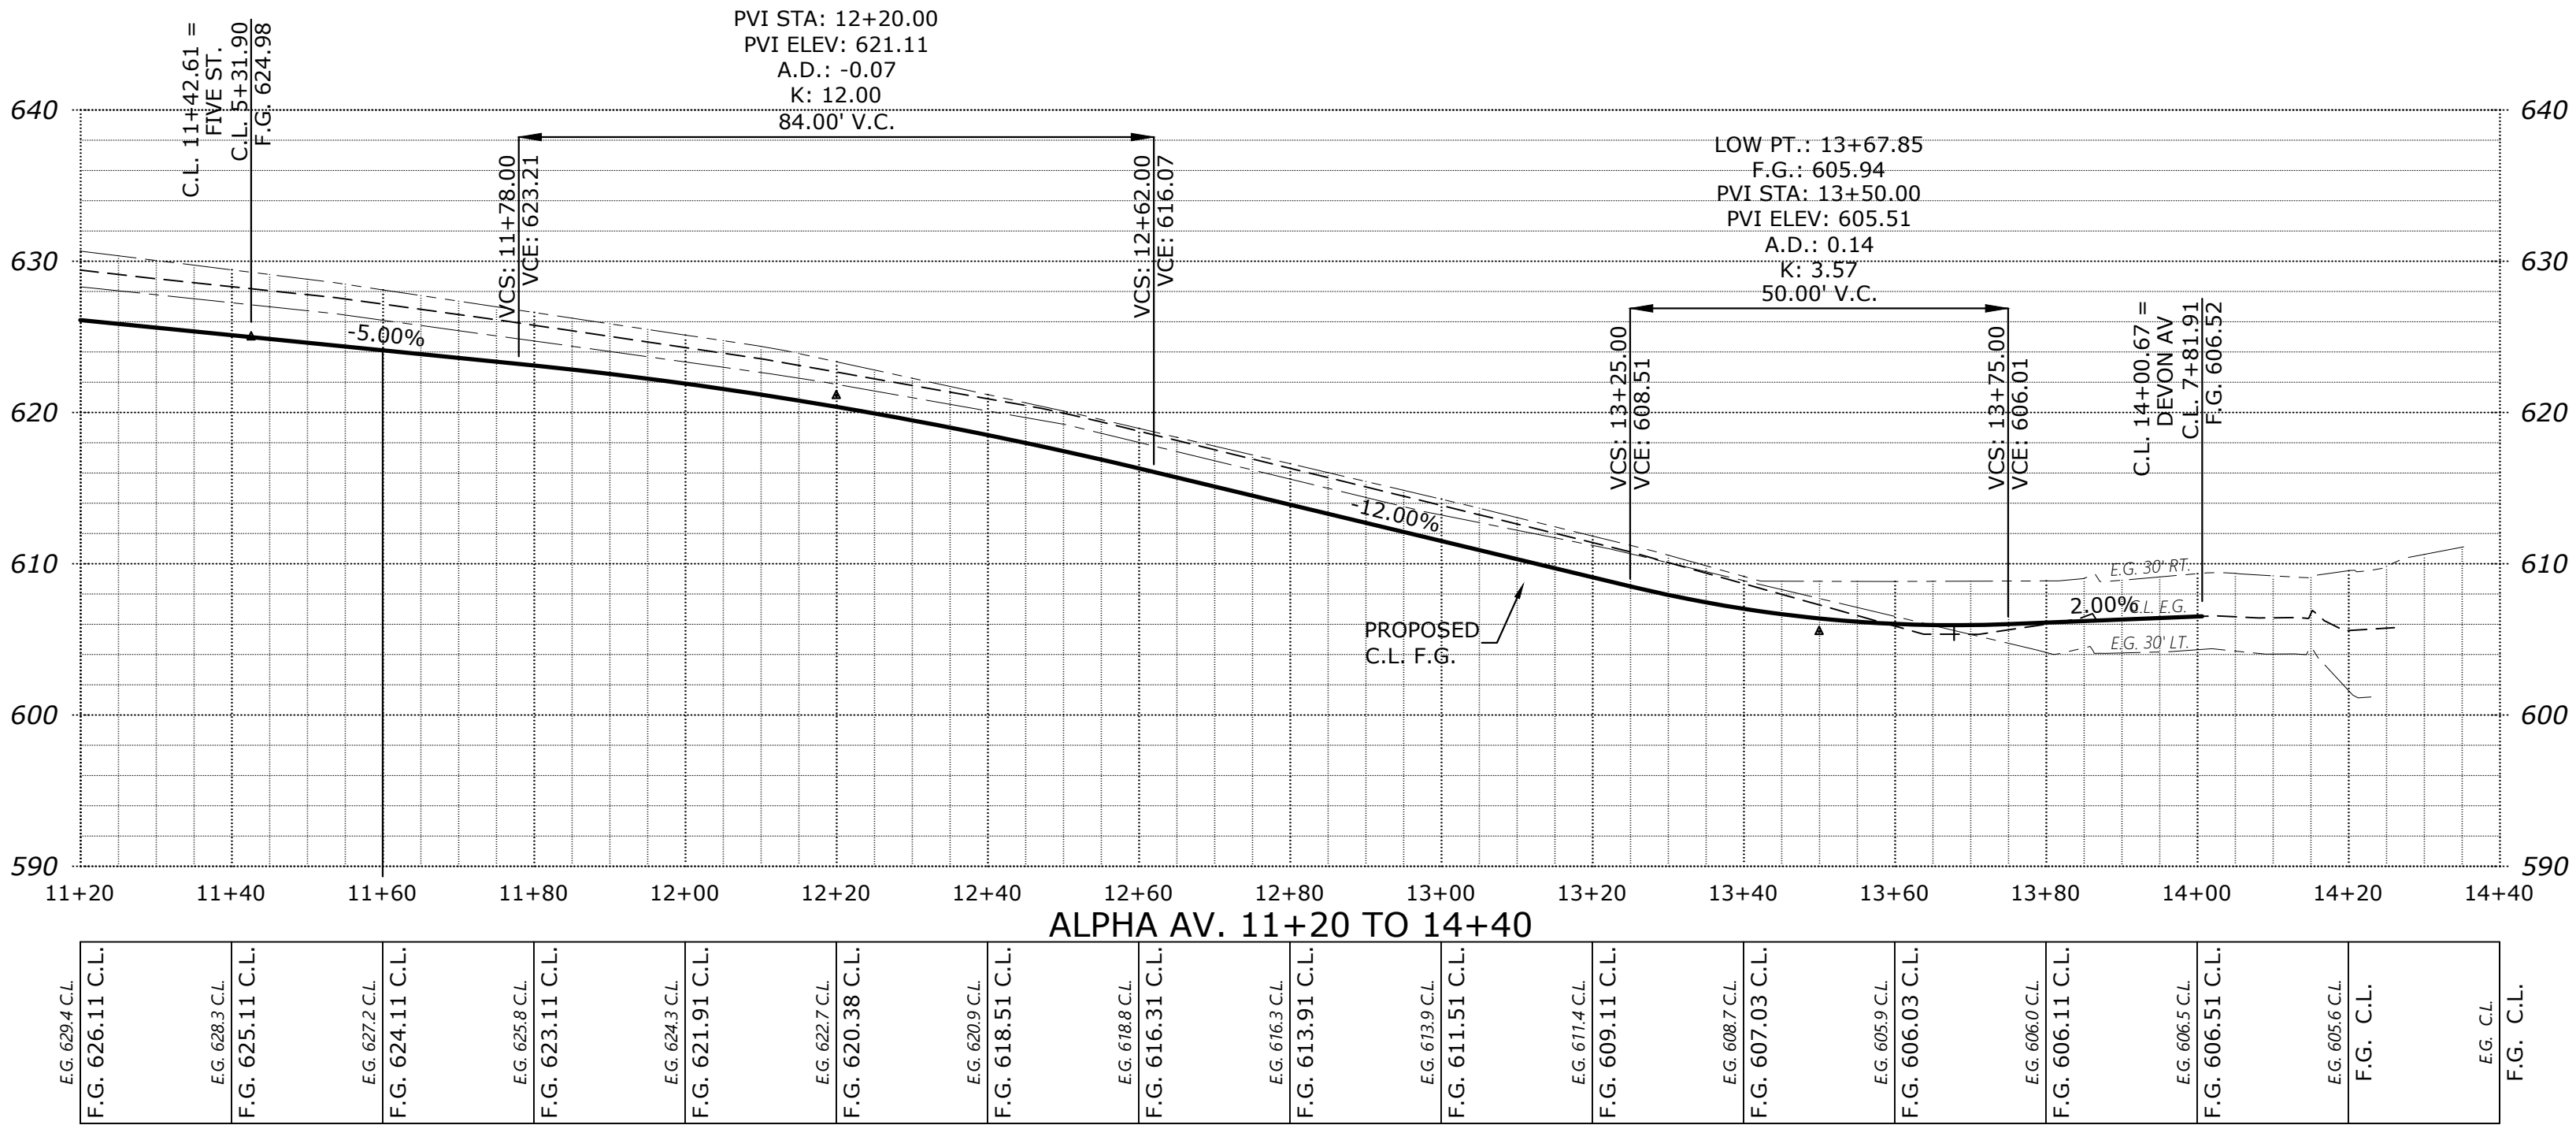

PRELIMINARY
STREET
IMPROVEMENTS

DEVON ESTATES

NO CHANGES, MODIFICATIONS
OR REVISIONS SHALL BE
MADE WITHOUT WRITTEN
AUTHORIZATION FROM THE
DESIGN ENGINEER.
DIMENSIONS & NOTES TAKE
PRECEDENCE OVER
GRAPHICAL REPRESENTATION.

Design: M.D.G.
Drawn: P.H.S.
Checked: M.D.G.
Date: NOV. 2017
Scale: AS SHOWN
As-Built: ----








EXPIRES: 06-30-2021

JOB # 6502

P408

MULTI/TECH
ENGINEERING SERVICES, INC.
1155 13th ST. S.E. SALEM, OR. 97302
PH. (503) 363-9227 FAX (503) 366-1560
www.mtengr.com office@mtengr.com

Z:\6500-6599\6502-DevonAvenueSubdivision\dwg\6502020.dwg, P409\$1, 2/15/2021 4:25:59 PM, P5rounds

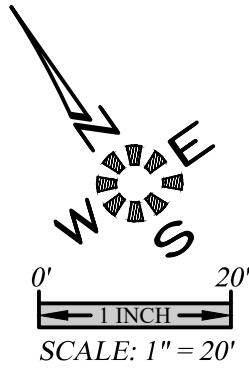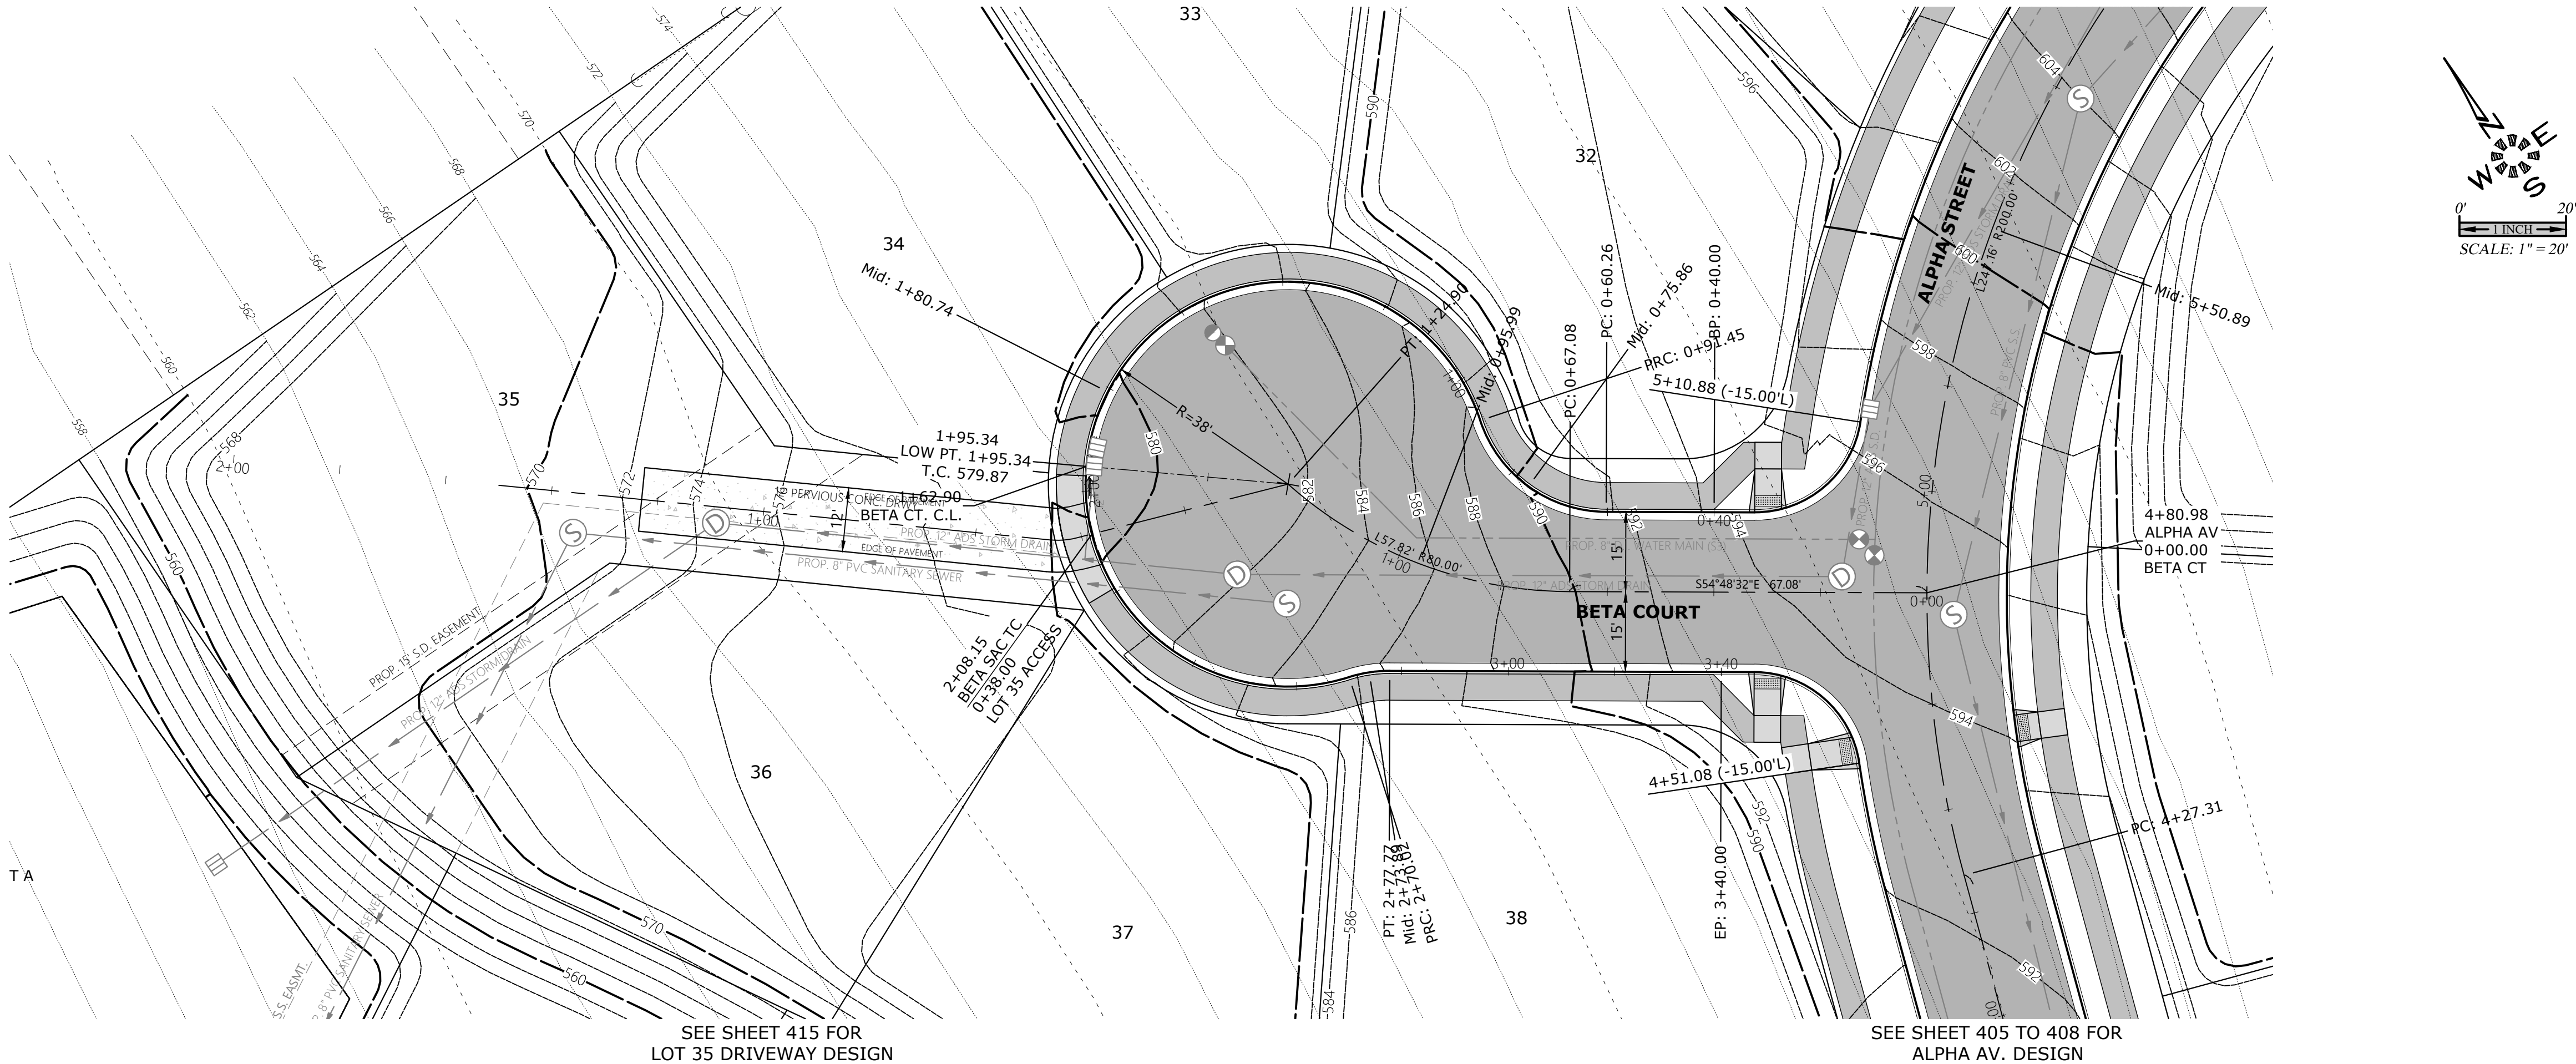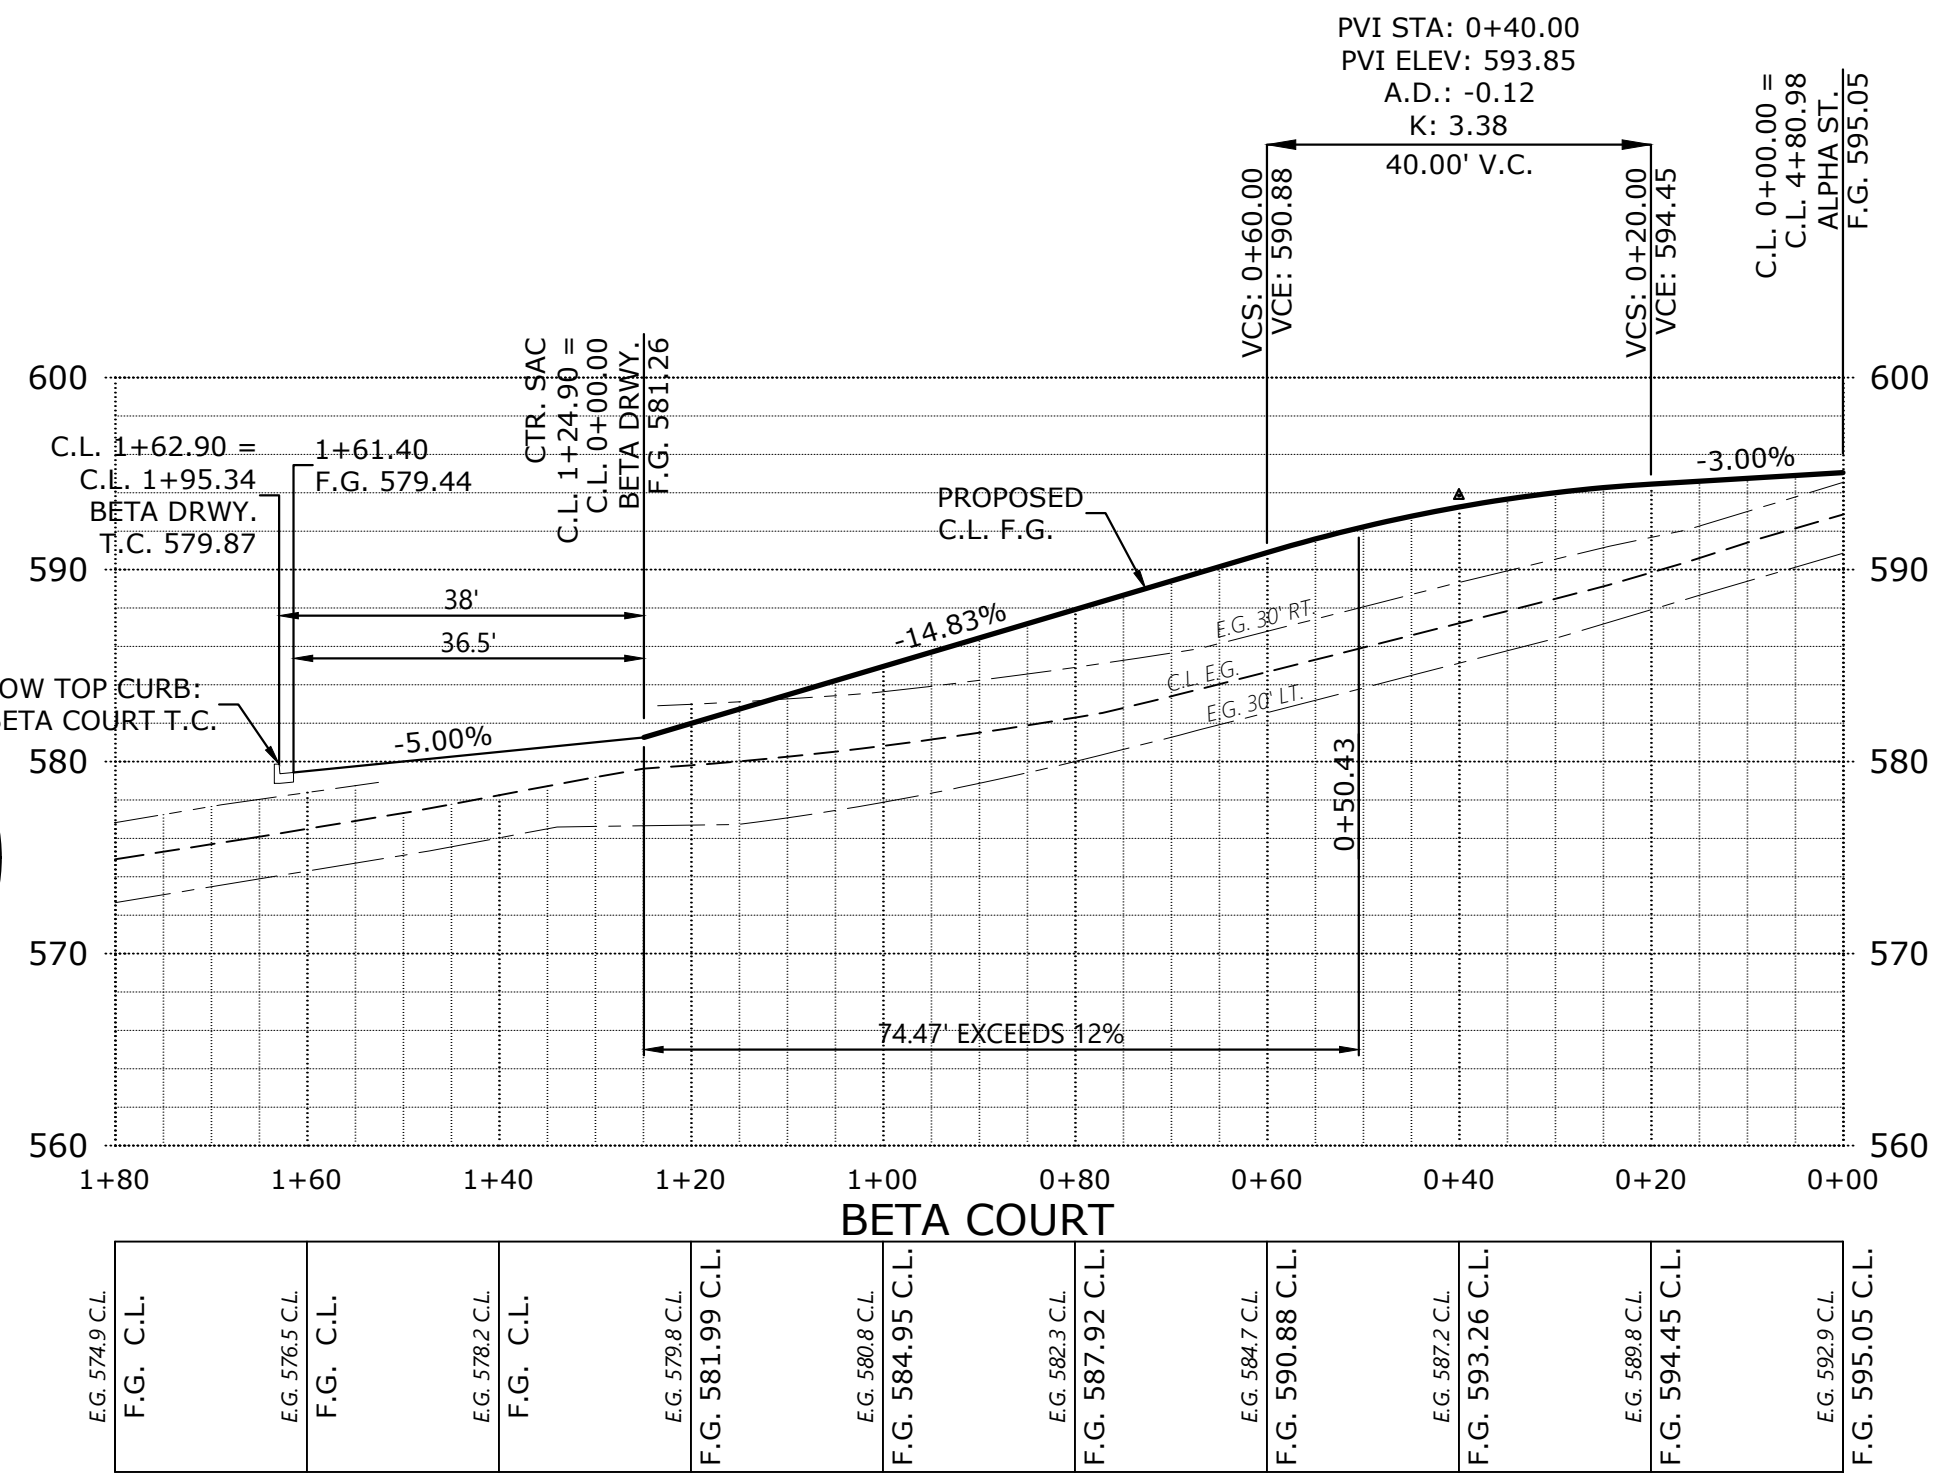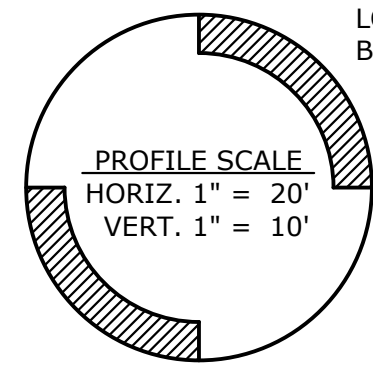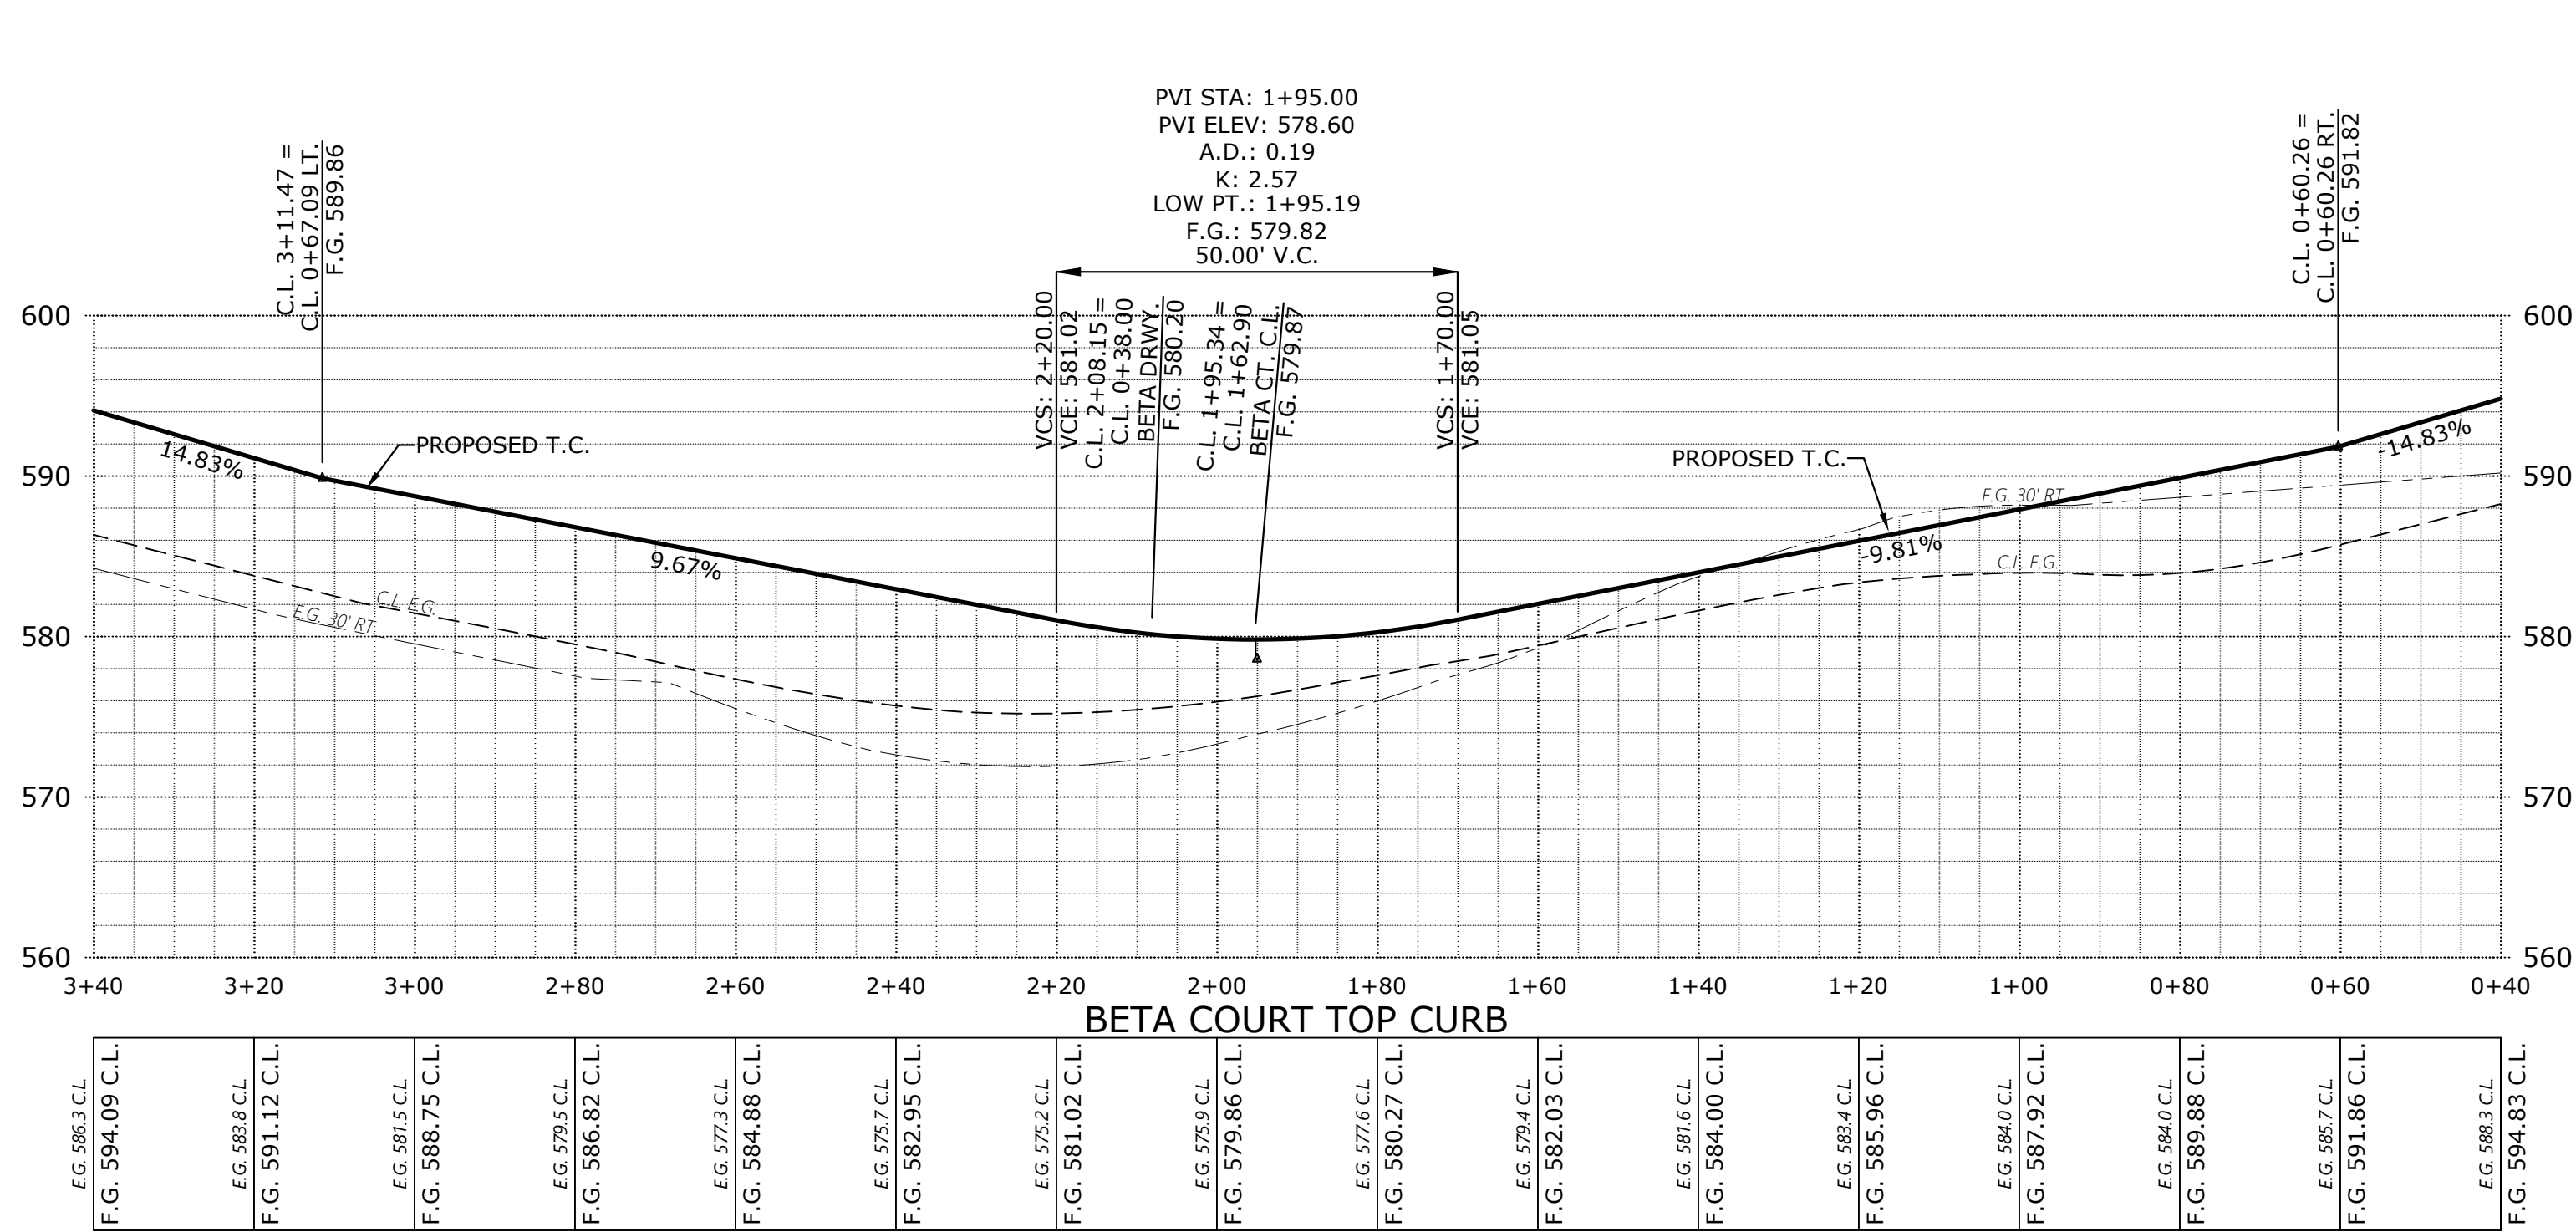

PRELIMINARY
STREET
IMPROVEMENTS

DEVON ESTATES

NO CHANGES, MODIFICATIONS
OR REVISIONS SHALL BE
MADE TO THESE DRAWINGS
WITHOUT WRITTEN
AUTHORIZATION FROM THE
DESIGN ENGINEER.
DIMENSIONS & NOTES TAKE
PRECEDENCE OVER
GRAPHICAL REPRESENTATION.

Design: M.D.G.
Drawn: P.H.S.
Checked: M.D.G.
Date: NOV. 2017
Scale: AS SHOWN
As-Built: ----





JOB # 6502

P409

MULTI/TECH
ENGINEERING SERVICES, INC.
1155 13TH ST. S.E. SALEM, OR. 97302
PH: (503) 363-9227 FAX: (503) 364-7660
www.mtengr.com office@mtengr.com

Z:\6500-6599\6502-DevonAvenueSubdivision\dwg\6502020.dwg, P41051, 2/15/2021 4:21:46 PM, P5ounders

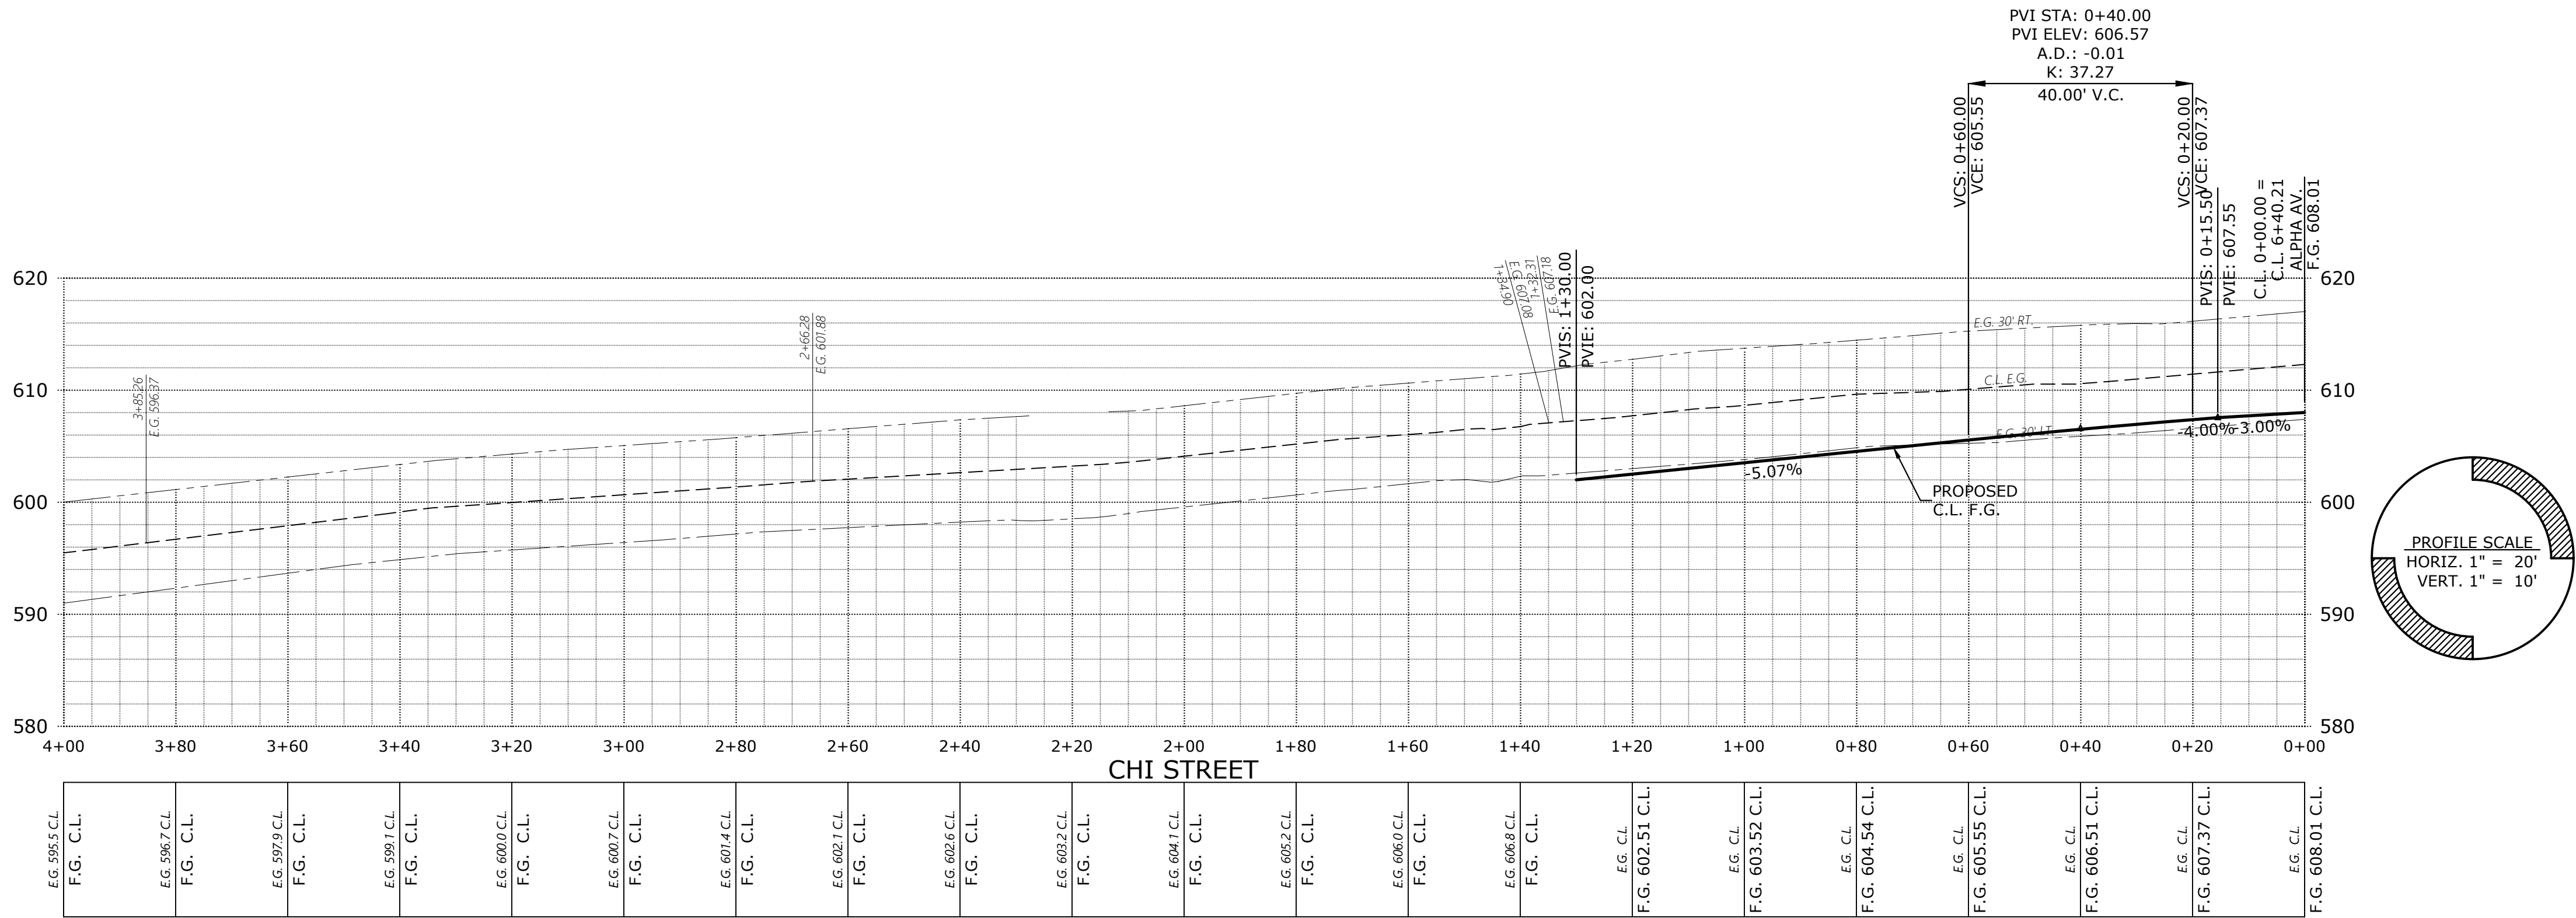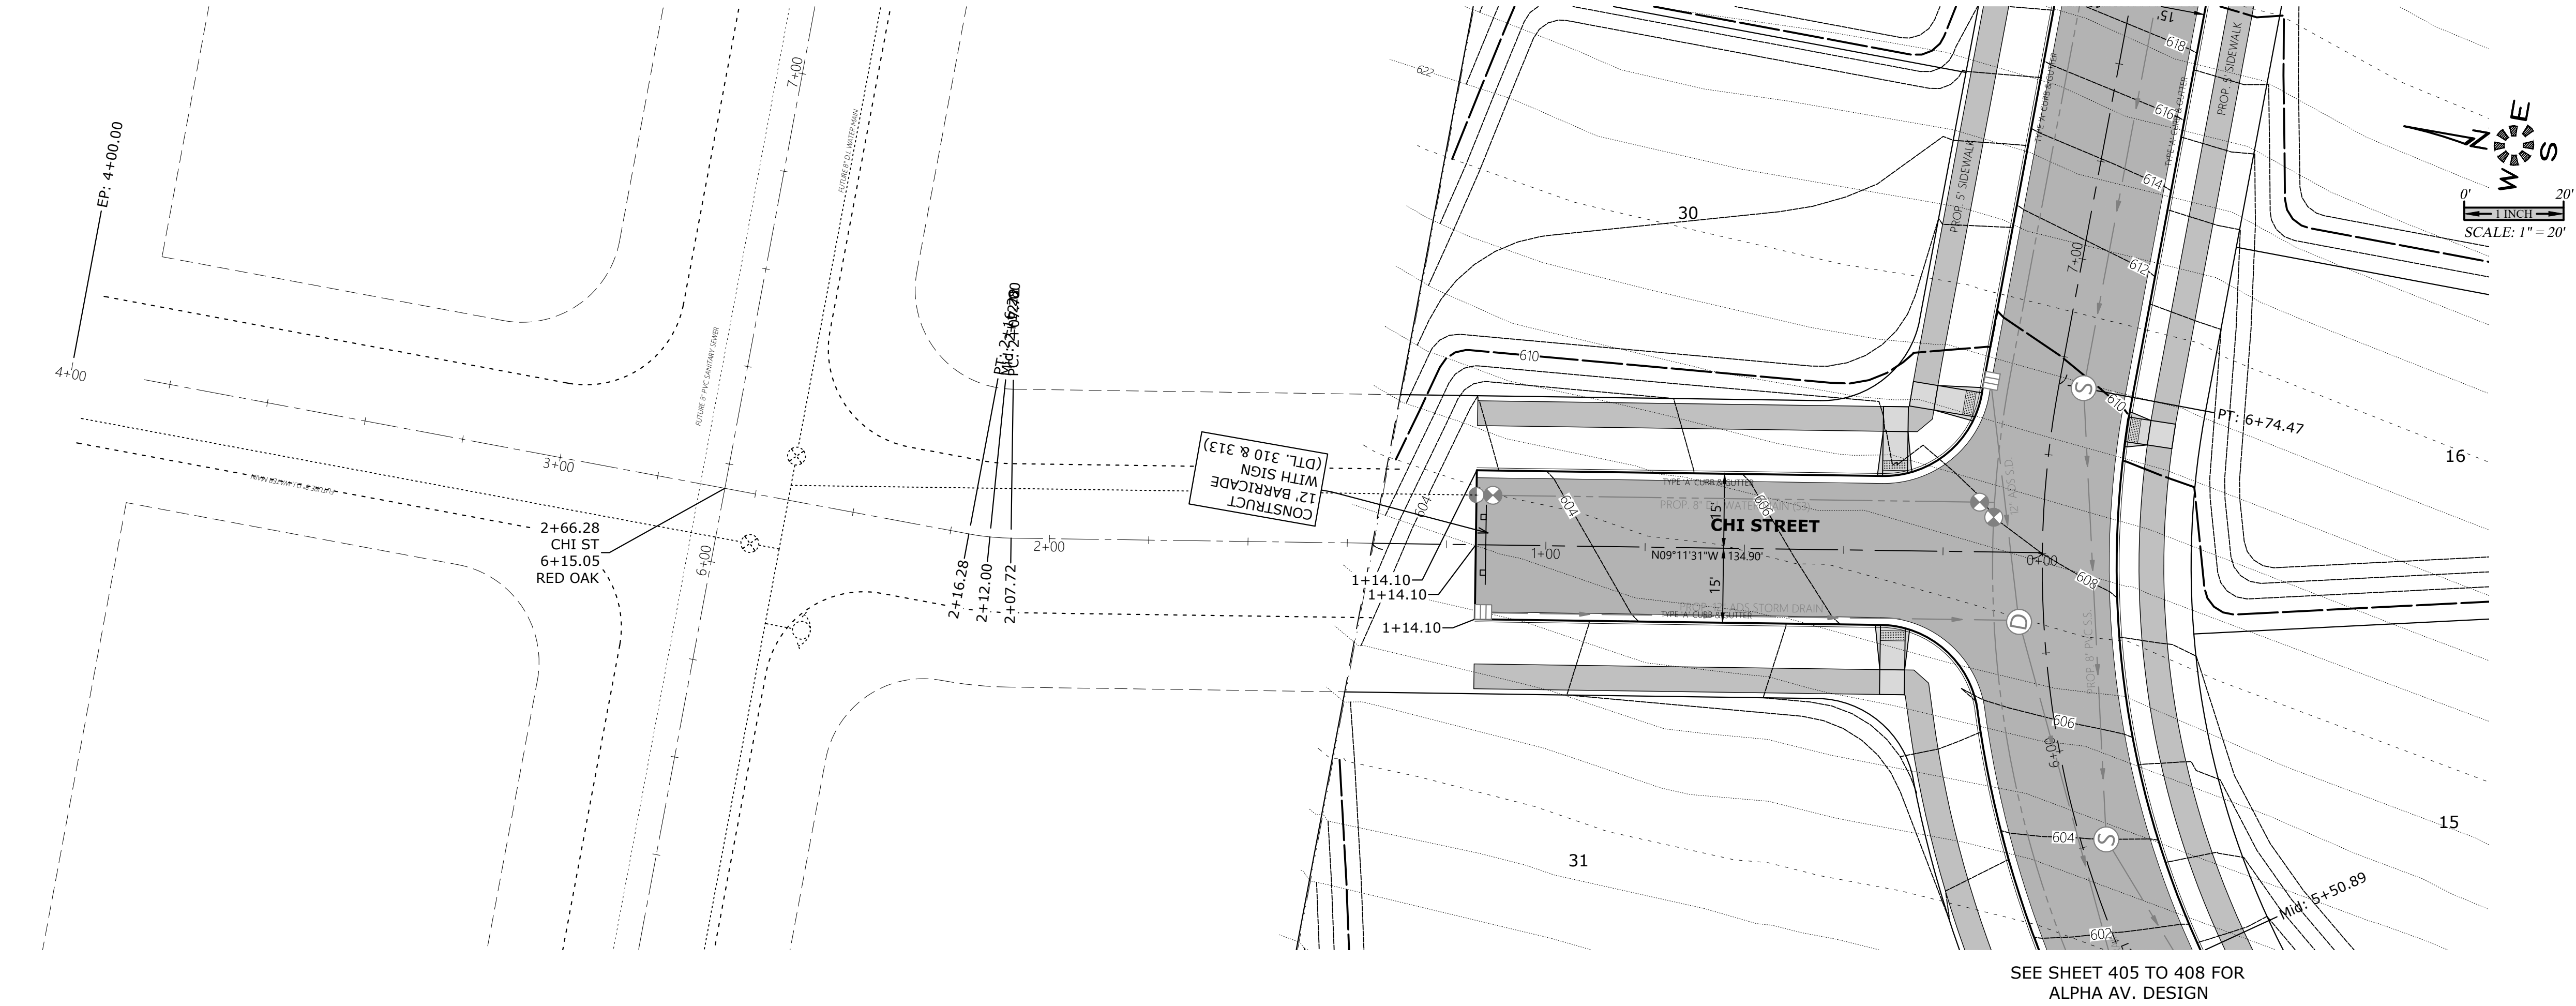


PRELIMINARY
STREET
IMPROVEMENTS

DEVON ESTATES

NO CHANGES, MODIFICATIONS
OR REVISIONS SHALL BE
MADE TO THESE DRAWINGS
WITHOUT WRITTEN
AUTHORIZATION FROM THE
DESIGN ENGINEER.
DIMENSIONS & NOTES TAKE
PRECEDENCE OVER
GRAPHICAL REPRESENTATION.



Design: M.D.G.
Drawn: P.H.S.
Checked: M.D.G.
Date: NOV. 2017
Scale: AS SHOWN
As-Built: ----

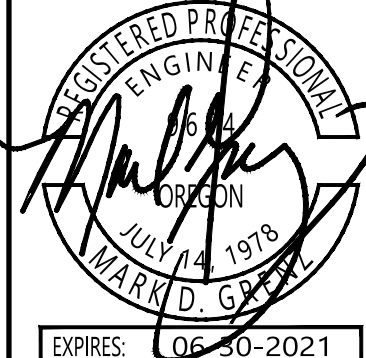

JOB # 6502

P410

J:\6500-6599\6502-DevonAvenueSubdivision\dwg\p411.dwg, P411.dwg, 2/15/2021 4:22:08 PM, P5ounders

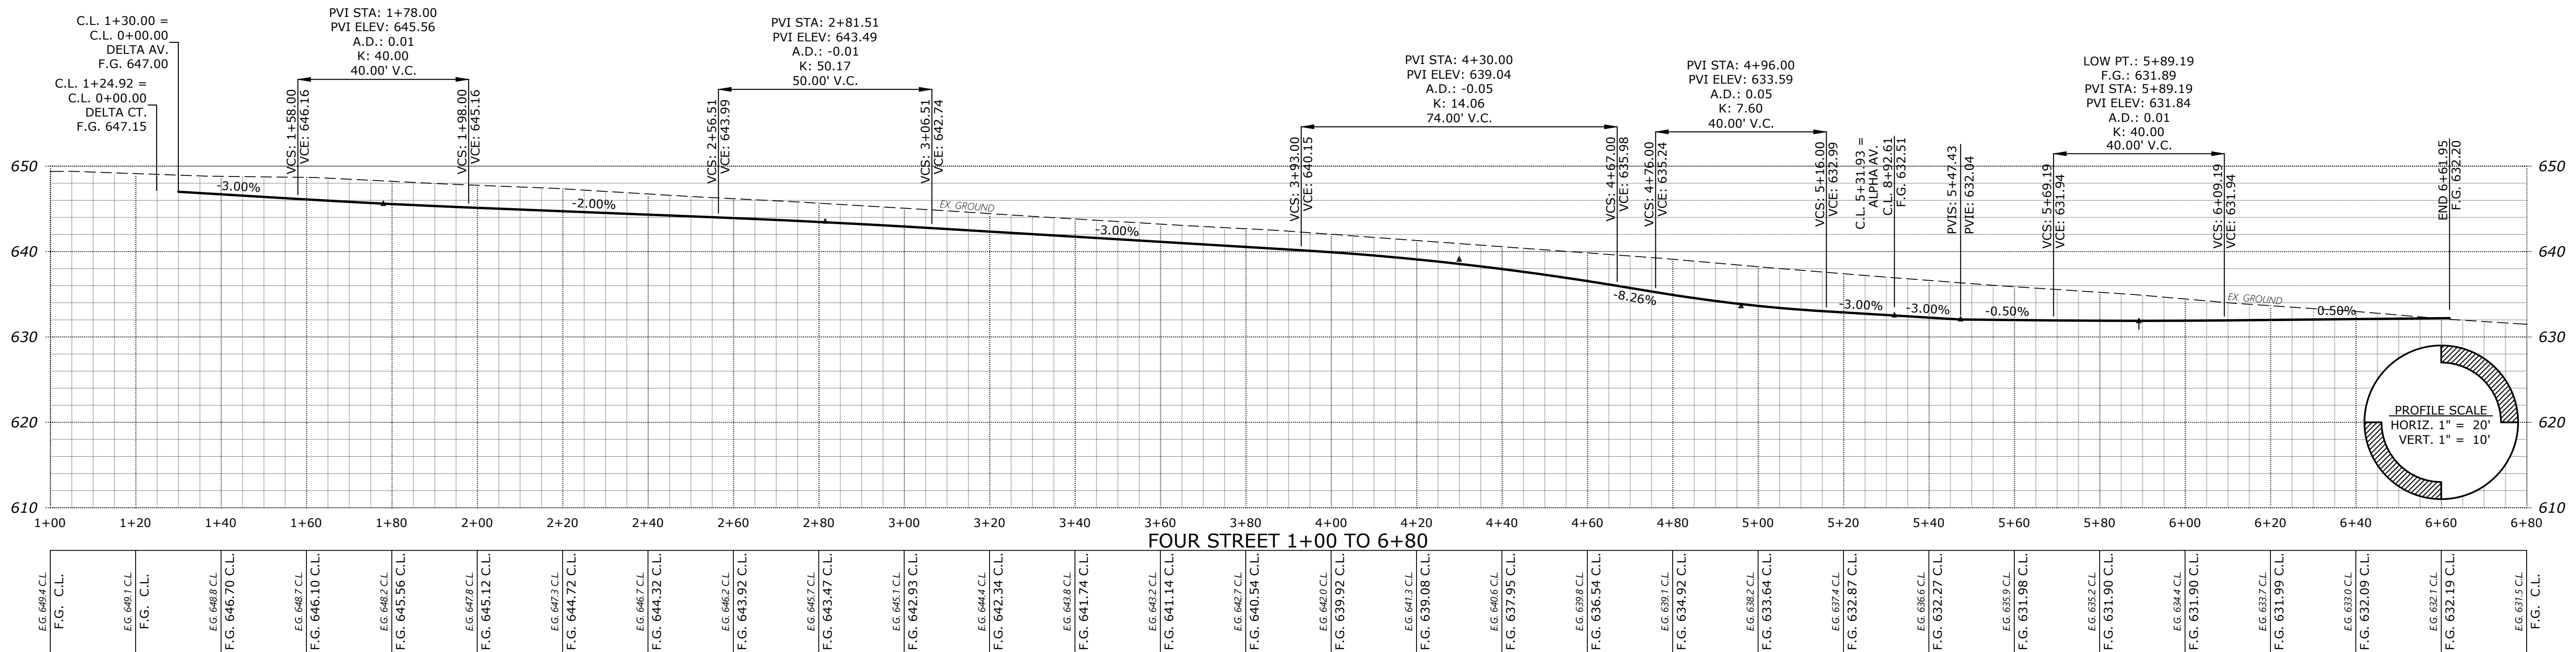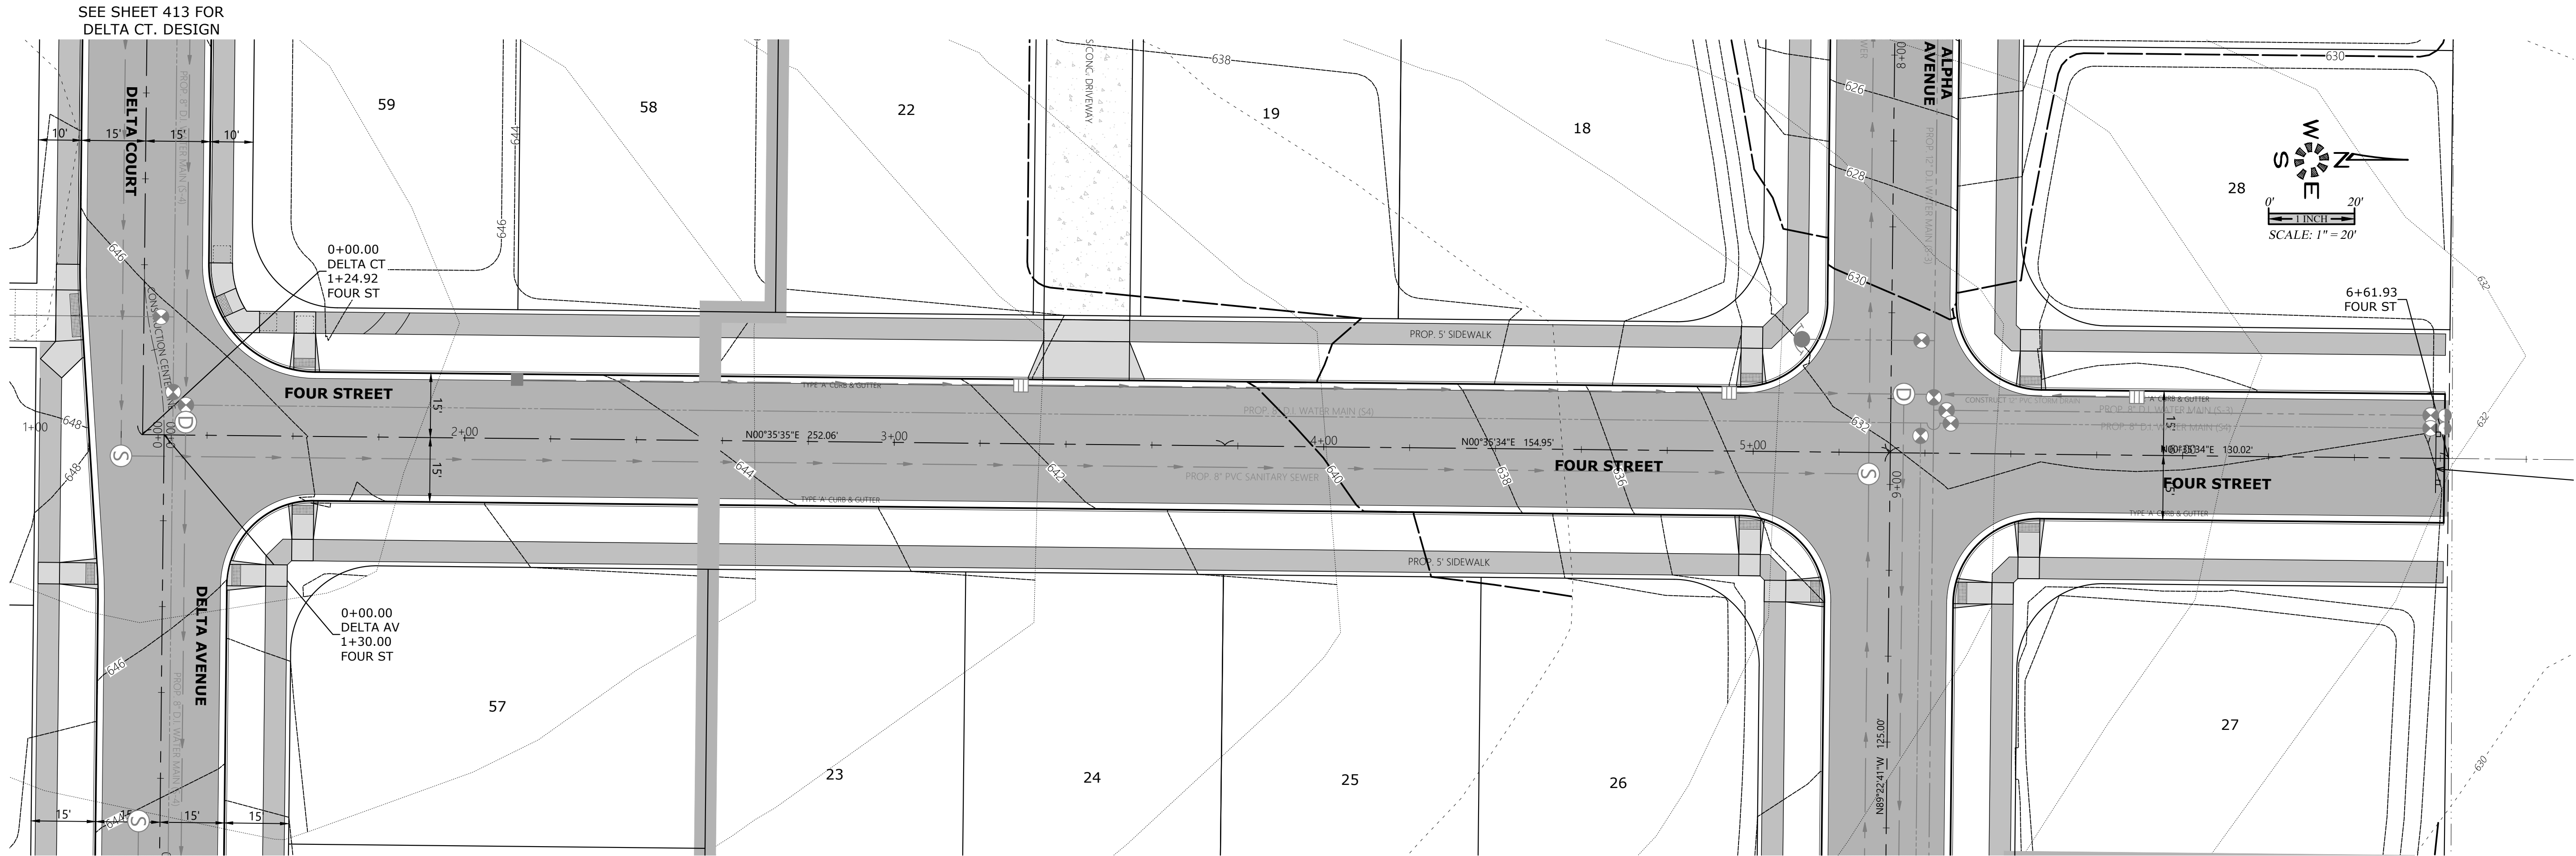

ENGINEERING SERVICES, INC.
1155 13TH ST. S.E. SALEM, OR. 97302
PH. (503) 363-6227 FAX (503) 364-5660
www.mtengr.com office@mtengr.com

PRELIMINARY STREET IMPROVEMENTS




DEVON ESTATES

NO CHANGES, MODIFICATIONS OR REPRODUCTIONS BE MADE IN THESE DRAWINGS WITHOUT WRITTEN AUTHORIZATION FROM THE DESIGN ENGINEER.
DIMENSIONS & NOTES TAKE PRECEDENCE OVER GRAPHICAL REPRESENTATION.

Design:	M.D.G.
Drawn:	P.H.S.
Checked:	M.D.G.
Date:	NOV. 2017
Scale:	AS SHOWN
As-Built:	----

EXPIRES: 06-30-2021
JOB # 6502

P411

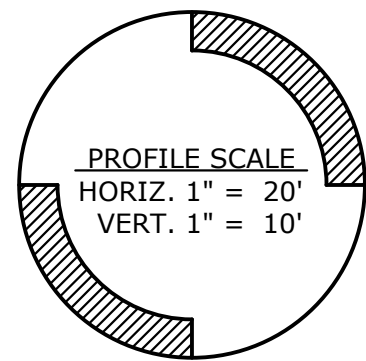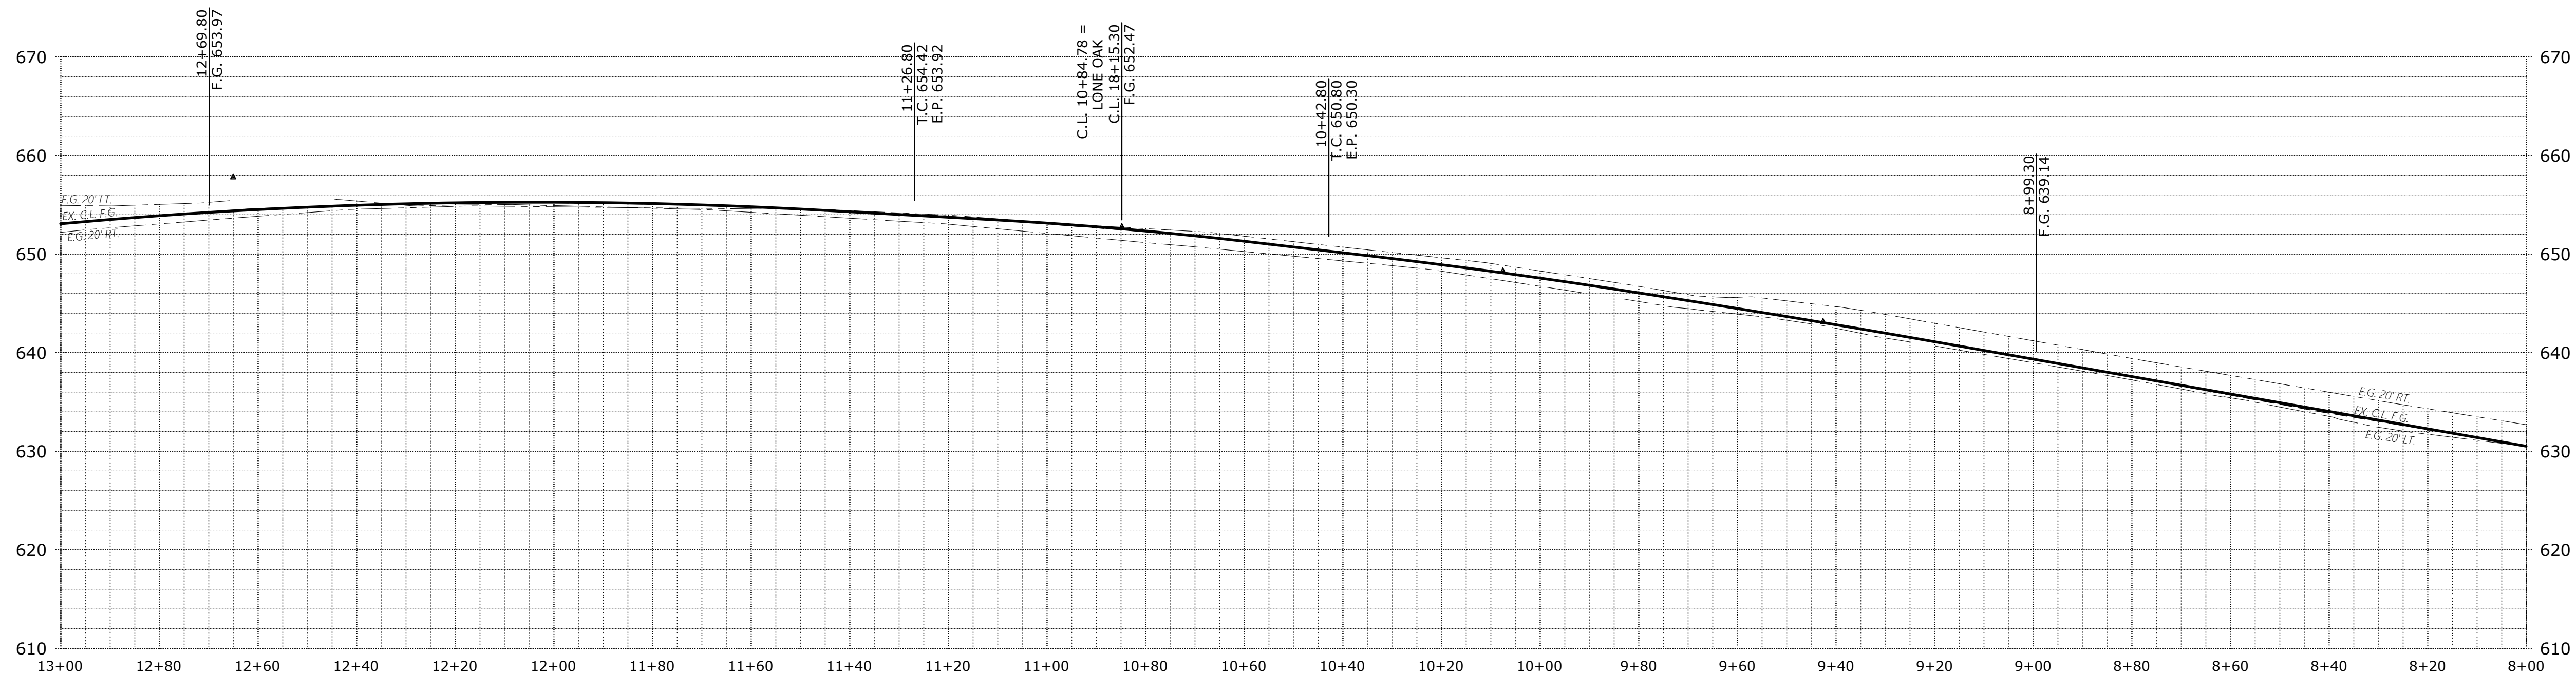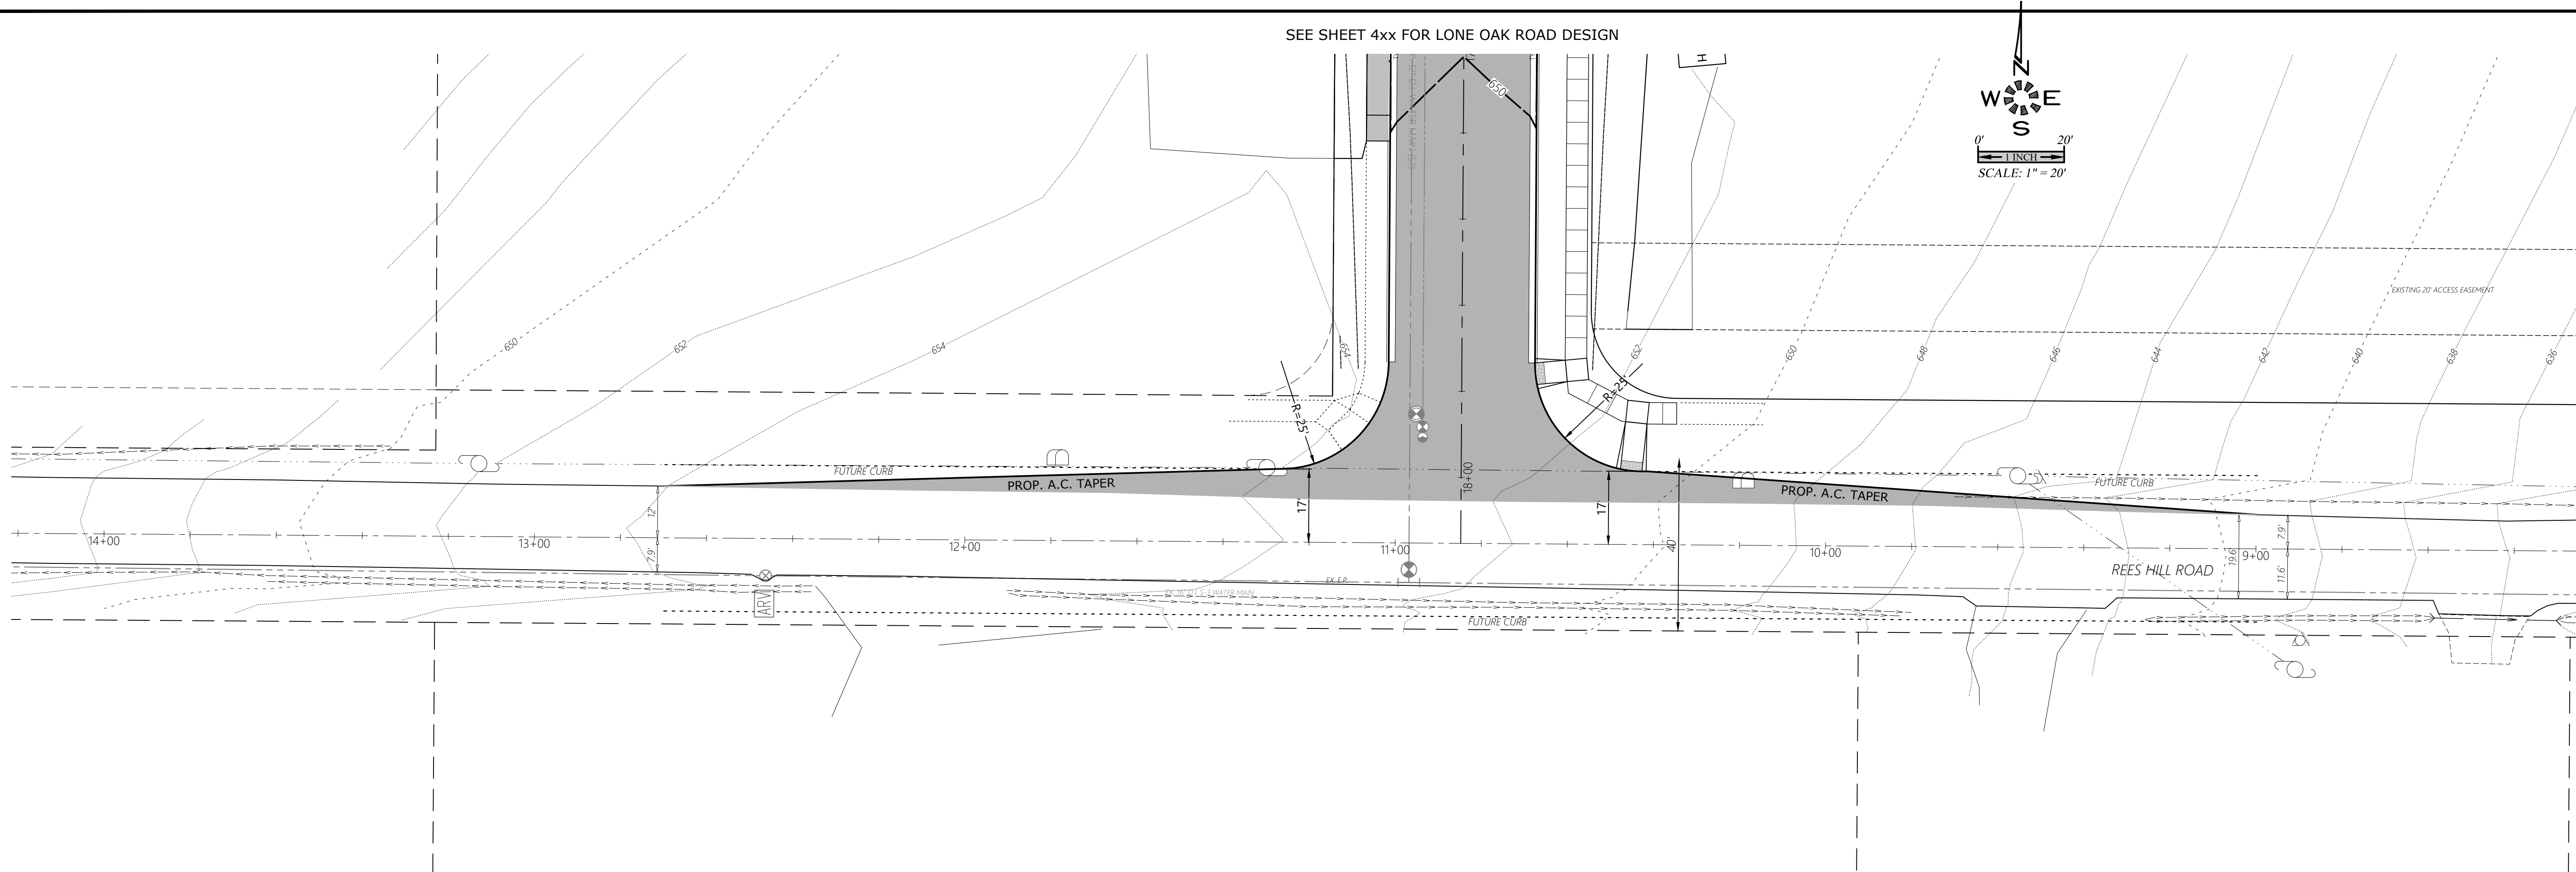

E.G. 653.14 C.L.	E.G. 653.9 C.L.	E.G. 654.6 C.L.	E.G. 654.9 C.L.	E.G. 655.2 C.L.	E.G. 655.1 C.L.	E.G. 654.8 C.L.	E.G. 654.3 C.L.	E.G. 653.8 C.L.	E.G. 653.1 C.L.	E.G. 652.3 C.L.	E.G. 651.3 C.L.	E.G. 650.1 C.L.	E.G. 649.0 C.L.	E.G. 647.5 C.L.	E.G. 646.1 C.L.	E.G. 644.5 C.L.	E.G. 642.9 C.L.	E.G. 641.1 C.L.	E.G. 639.4 C.L.	E.G. 637.5 C.L.	E.G. 635.7 C.L.	E.G. 633.9 C.L.	E.G. 632.2 C.L.	E.G. 630.5 C.L.
F.G. 653.14 C.L.	F.G. 653.89 C.L.	F.G. 654.62 C.L.	F.G. 654.93 C.L.	F.G. 655.24 C.L.	F.G. 655.06 C.L.	F.G. 654.81 C.L.	F.G. 654.32 C.L.	F.G. 653.83 C.L.	F.G. 653.06 C.L.	F.G. 652.28 C.L.	F.G. 651.30 C.L.	F.G. 650.14 C.L.	F.G. 648.95 C.L.	F.G. 647.51 C.L.	F.G. 646.06 C.L.	F.G. 644.47 C.L.	F.G. 642.87 C.L.	F.G. 641.13 C.L.	F.G. 639.35 C.L.	F.G. 637.54 C.L.	F.G. 635.70 C.L.	F.G. 633.87 C.L.	F.G. 632.20 C.L.	F.G. 630.51 C.L.

ENGINEERING SERVICES, INC.
1155 13th ST. S.E. SALEM, OR. 97302
PH. (503) 363-9227 FAX (503) 364-1260
www.mtengr.com office@mtengr.com

**PRELIMINARY
STREET
IMPROVEMENTS**

DEVON ESTATES




NO CHANGES, MODIFICATIONS
OR REVISIONS TO BE
MADE TO THESE DRAWINGS
WITHOUT THE WRITTEN
AUTHORIZATION FROM THE
DESIGN ENGINEER.
DIMENSIONS & NOTES TAKE
PRECEDENCE OVER
GRAPHICAL REPRESENTATION.

Design: M.D.G.
Drawn: P.H.S.
Checked: M.D.G.
Date: NOV. 2017
Scale: AS SHOWN
As-Built: ----








REGISTERED PROFESSIONAL ENGINEER
MARK D. GREER
EXPIRES: 06-30-2021

JOB # 6502

P412

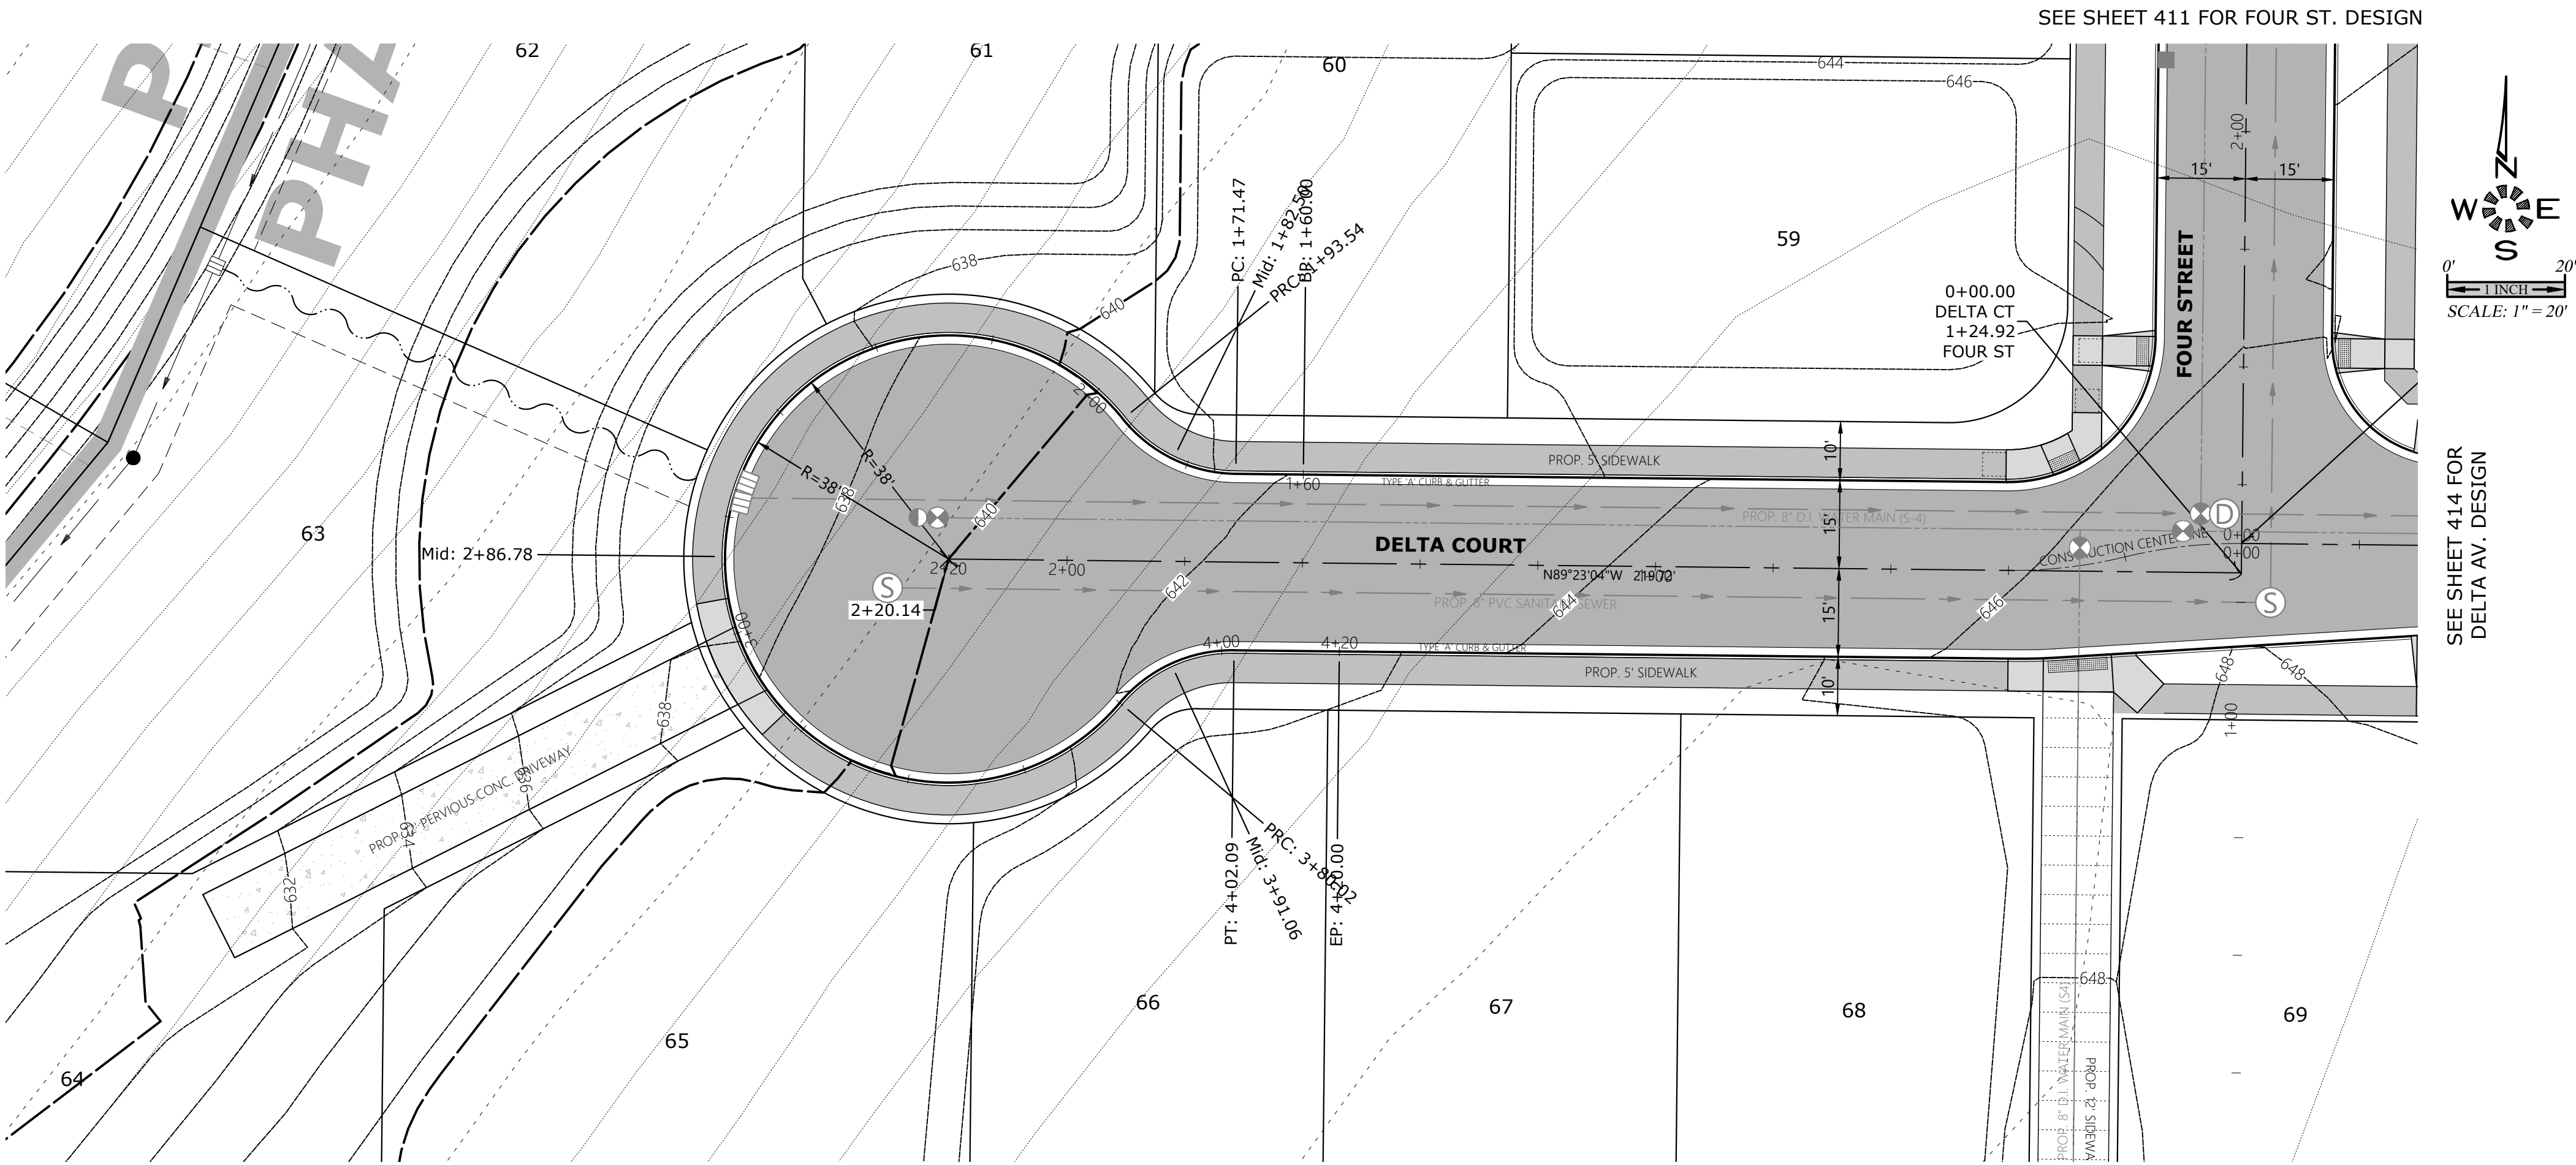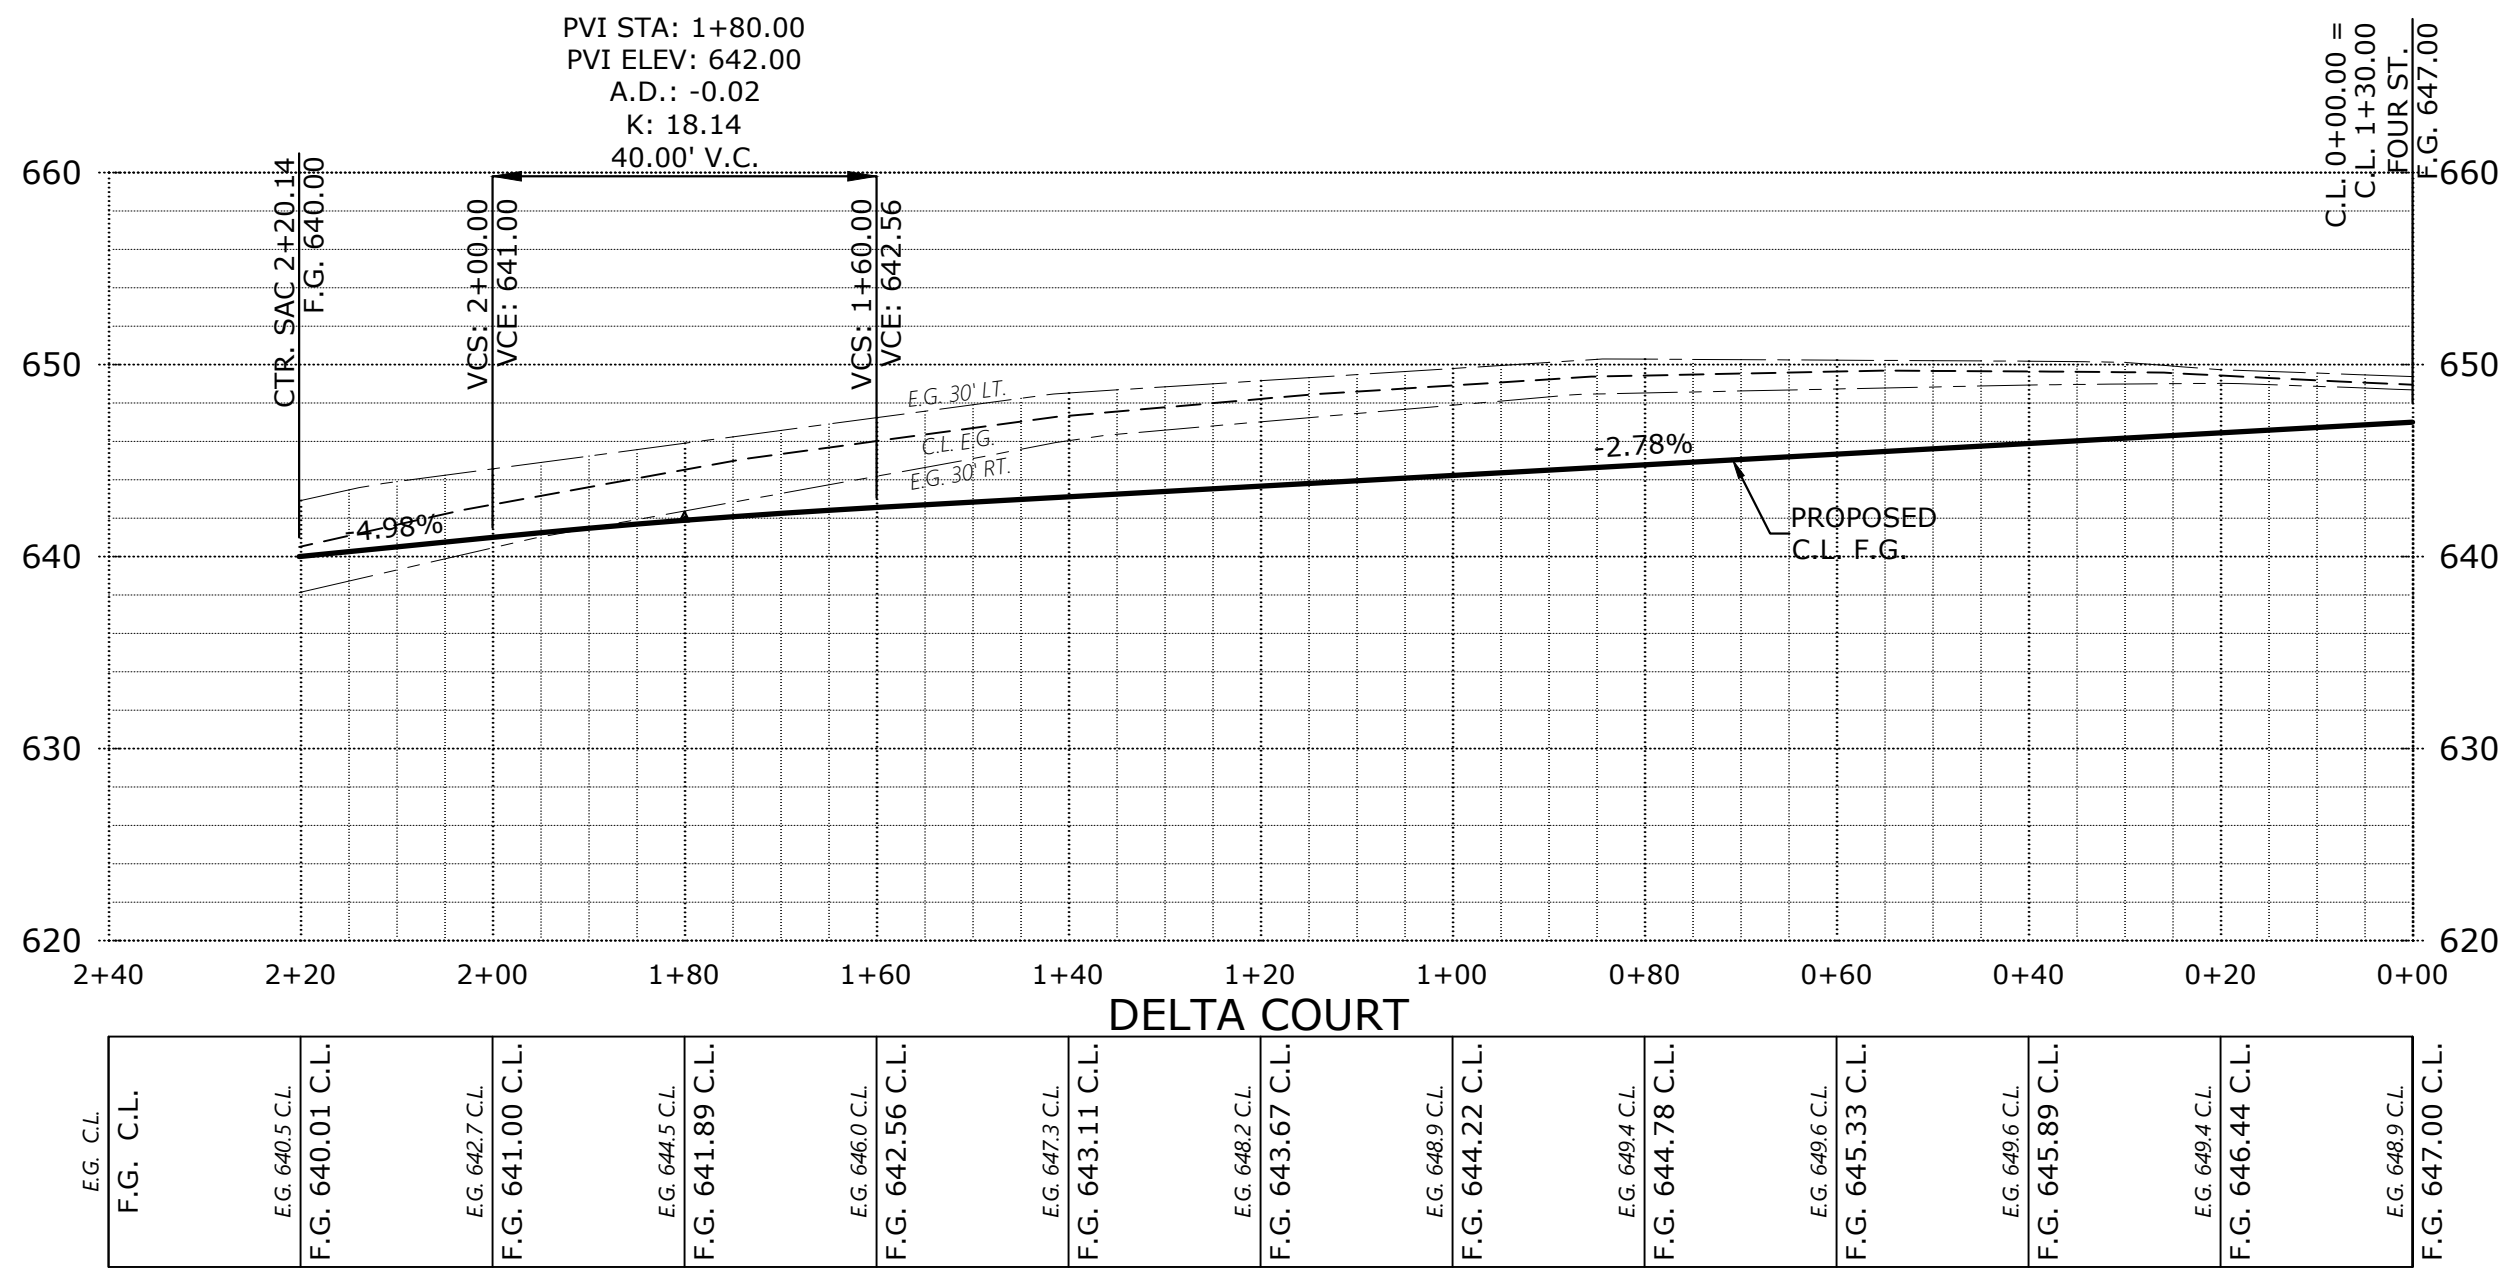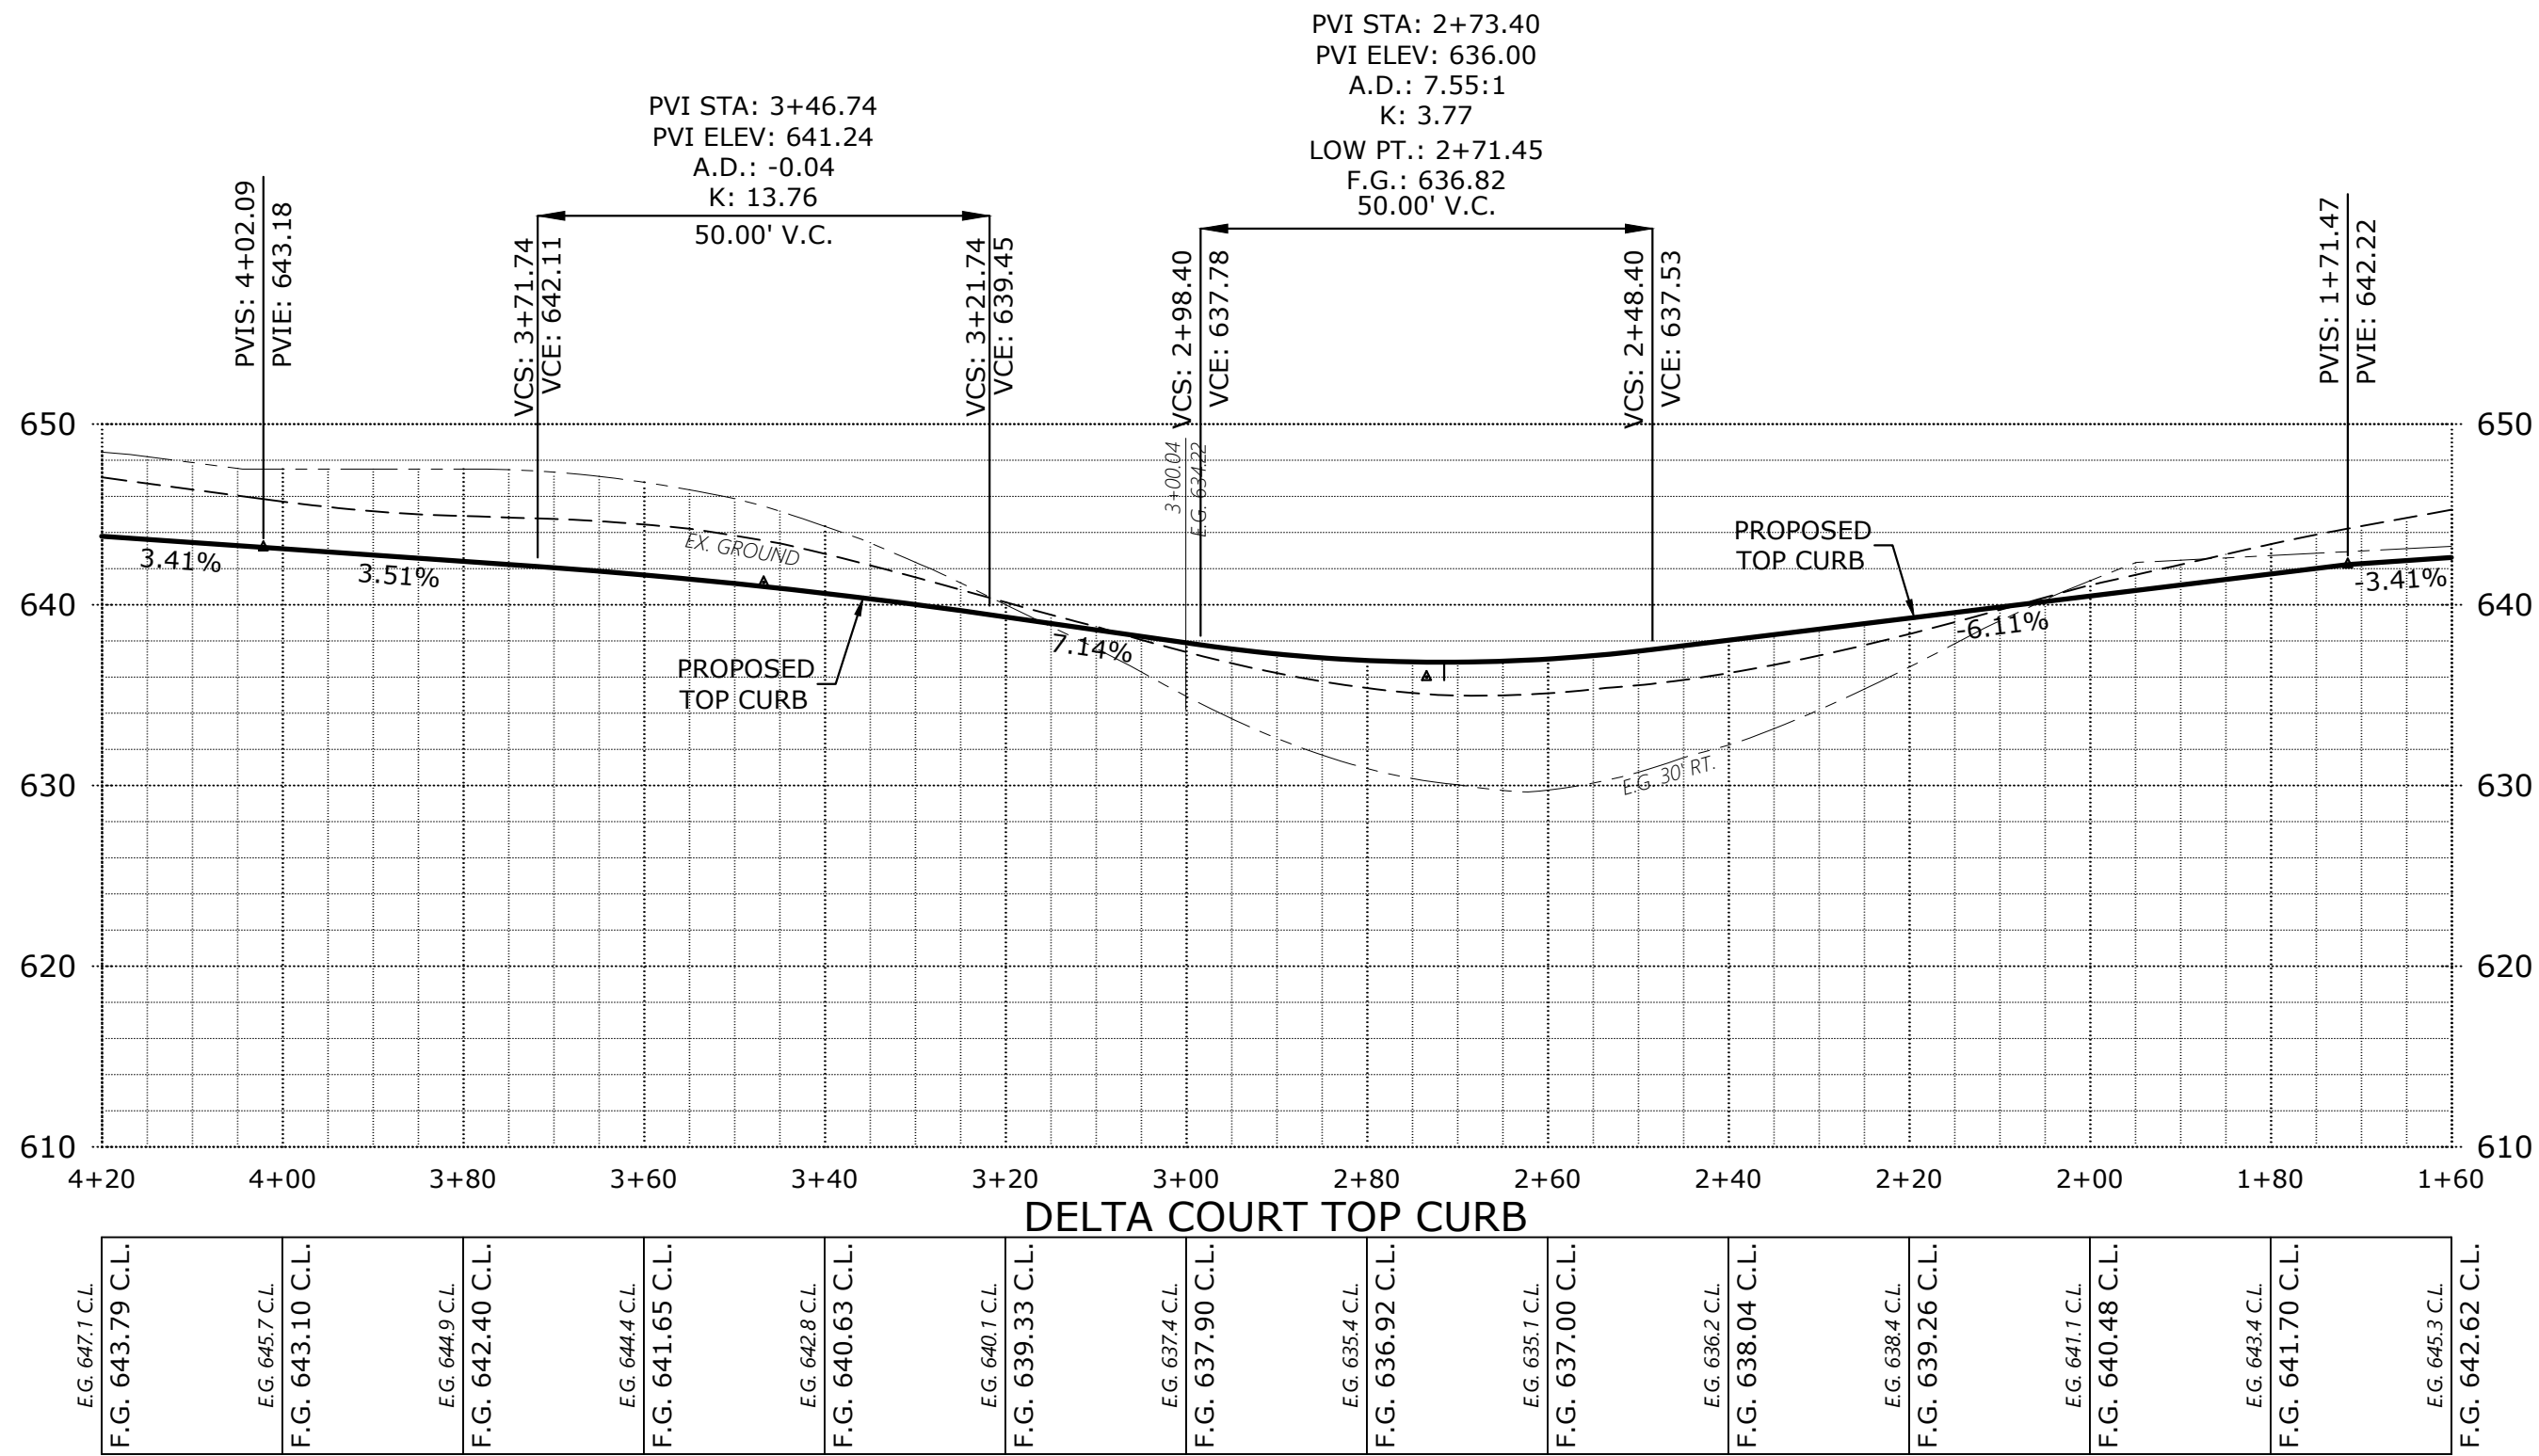

Z:\6500-6599\6502-DevonAvenueSubdivision\dwg\65020220.dwg, P414\$T, 2/15/2021 4:25:46 PM, P5ounders

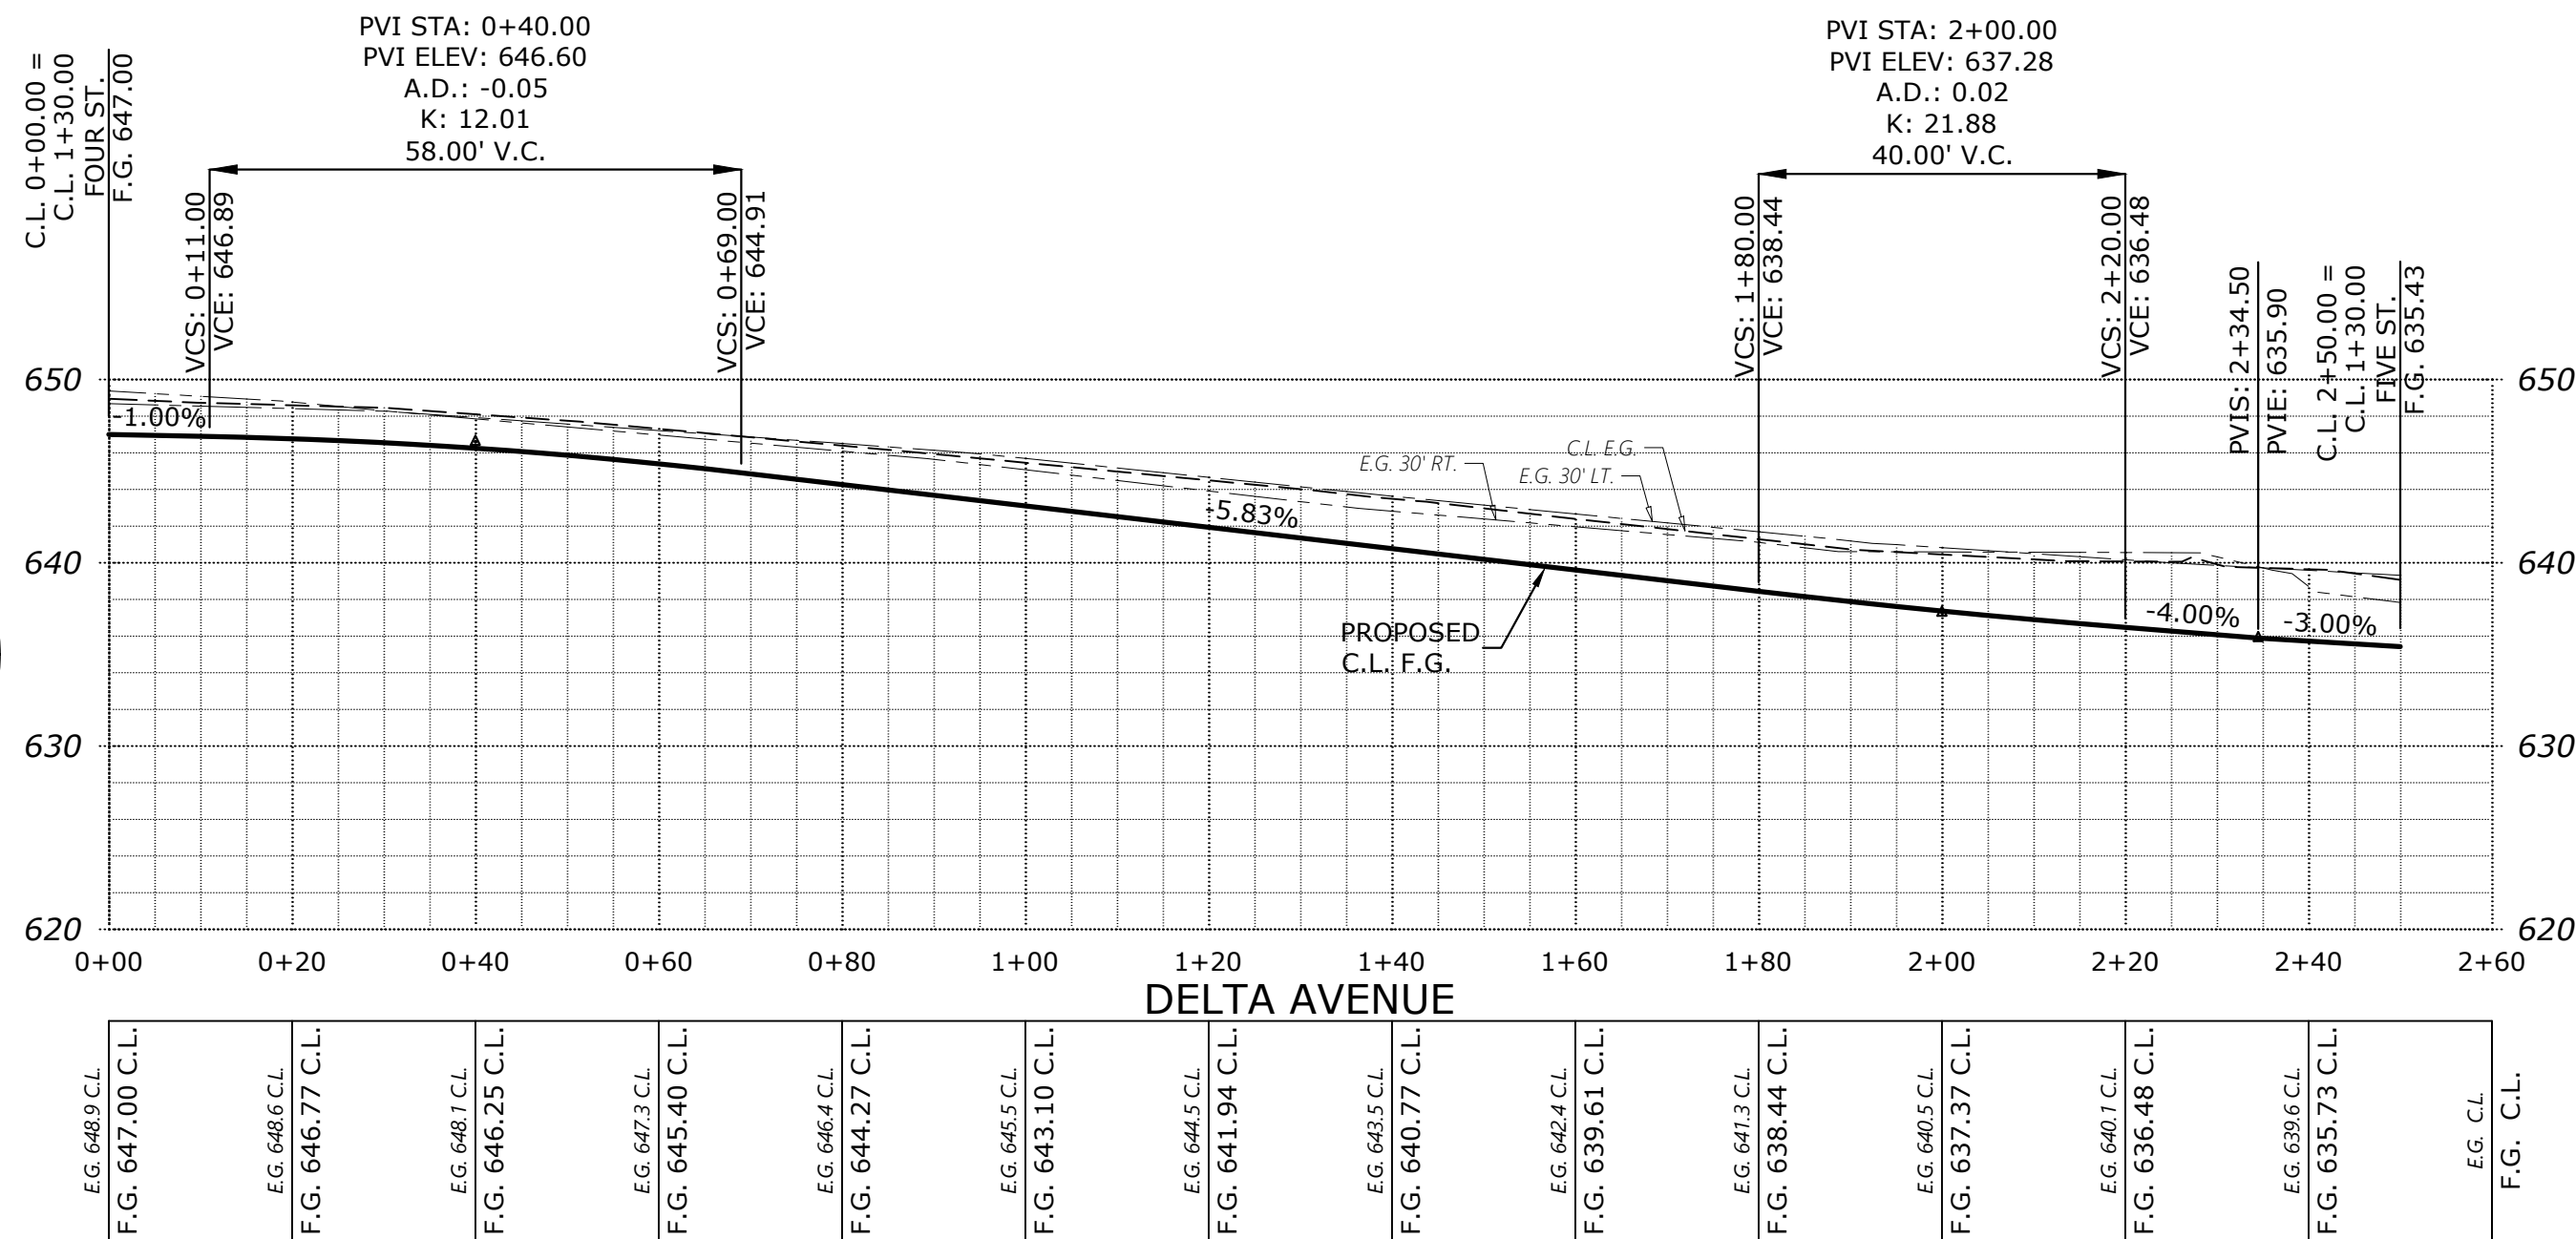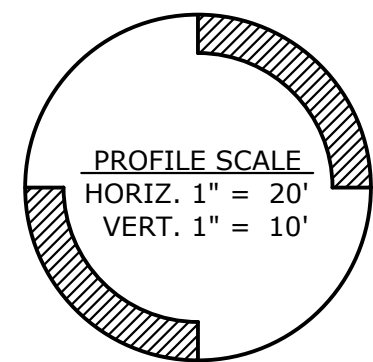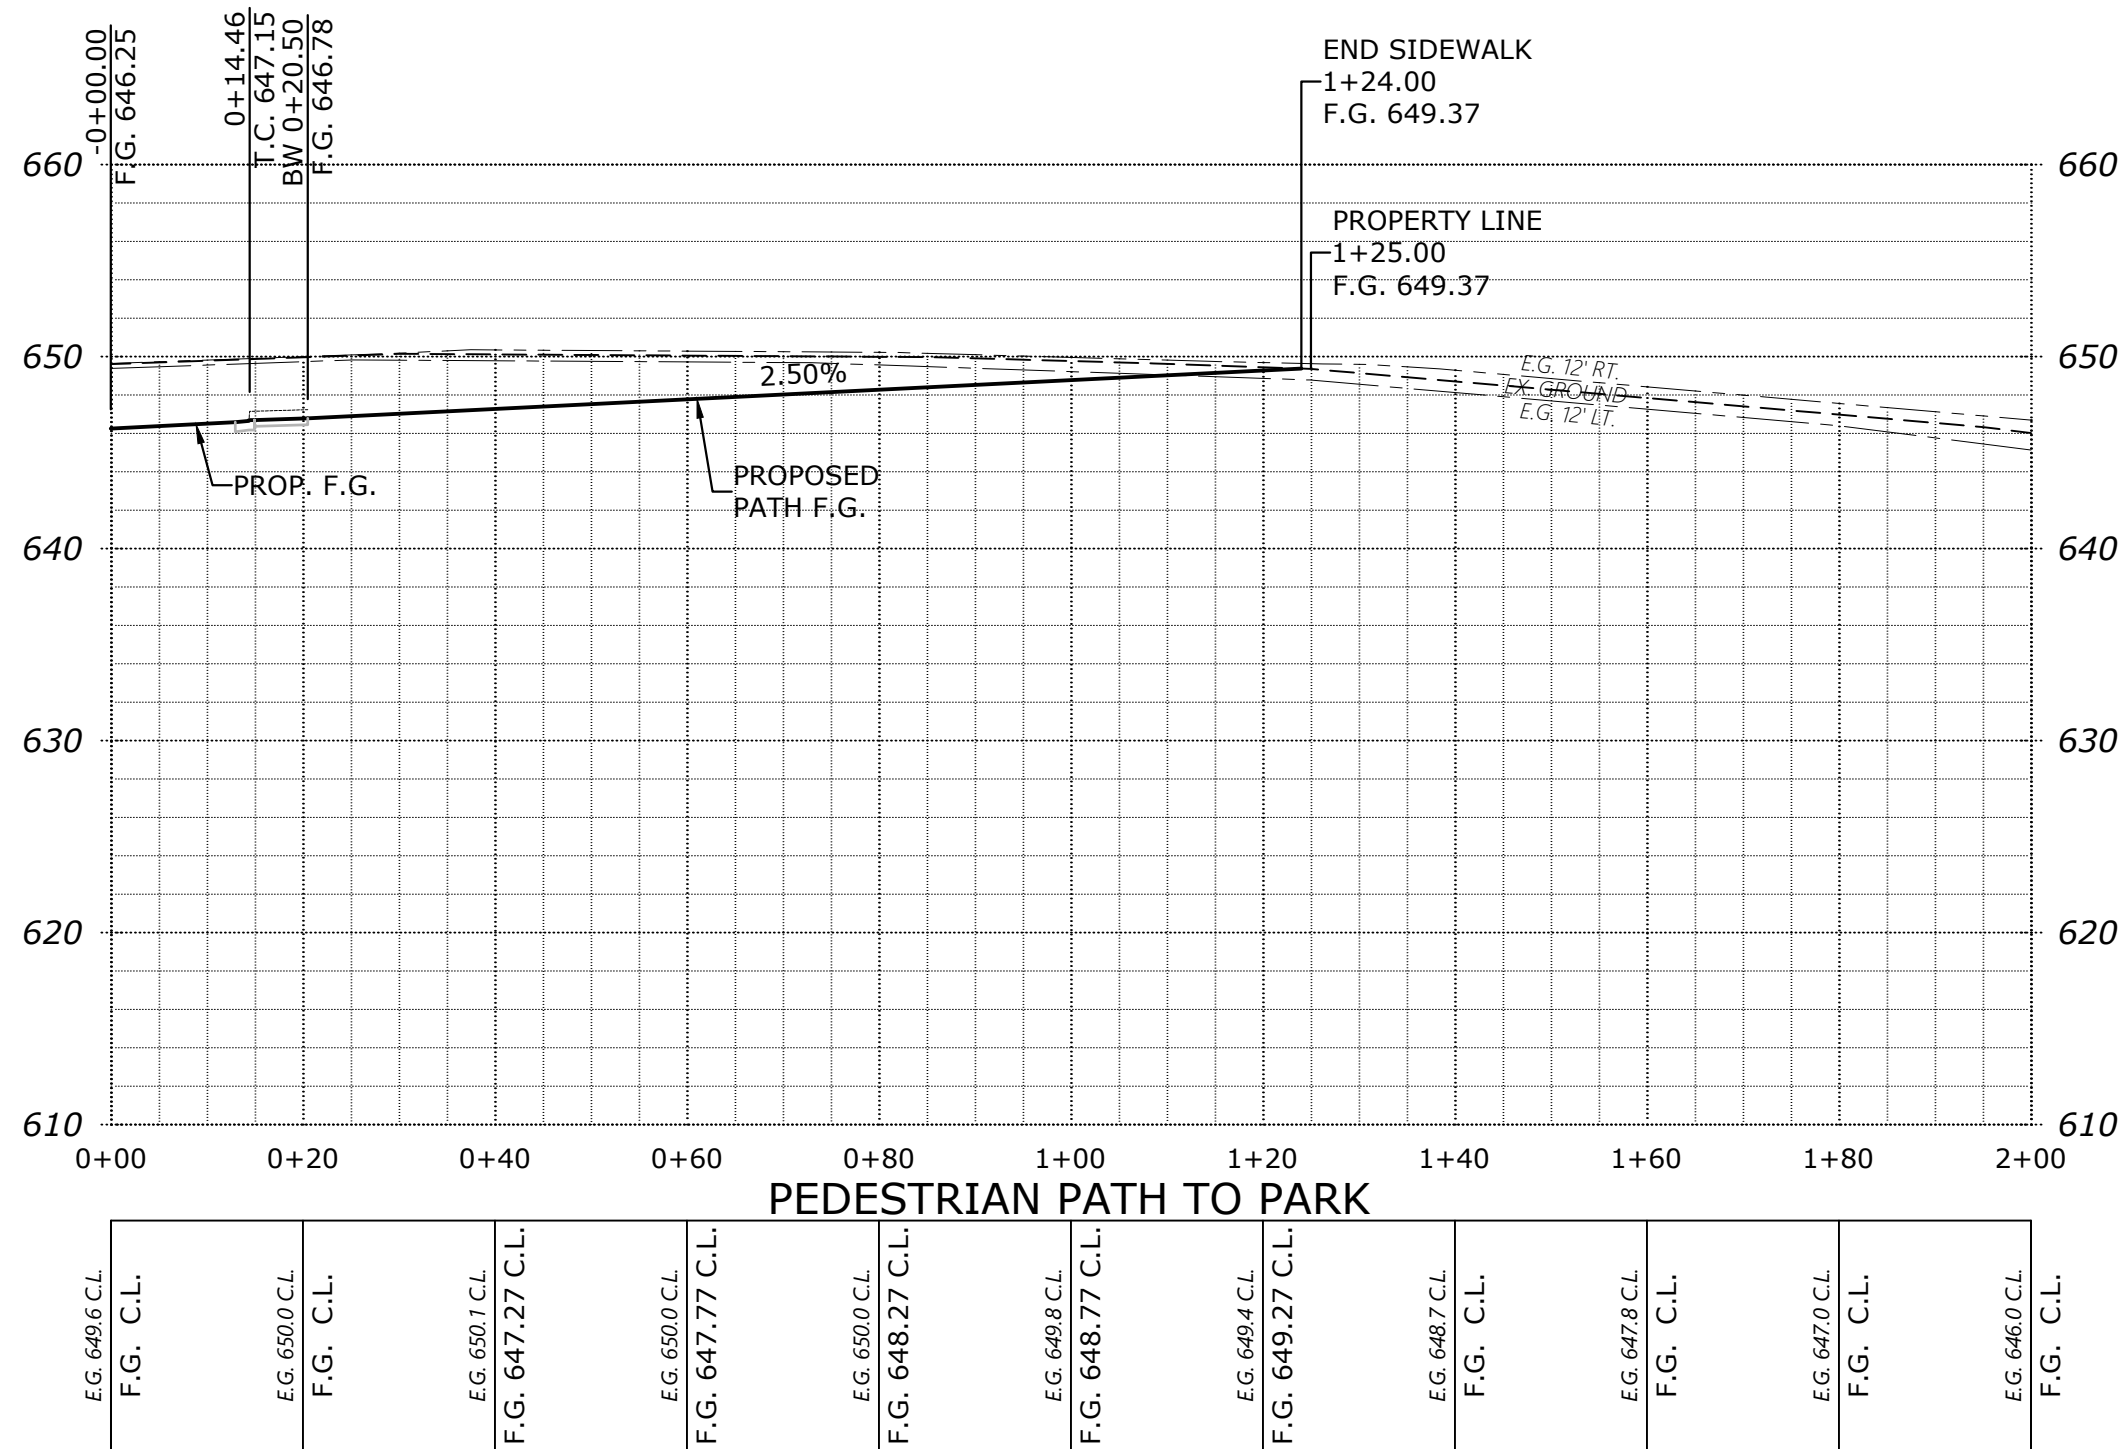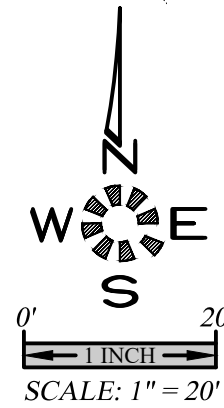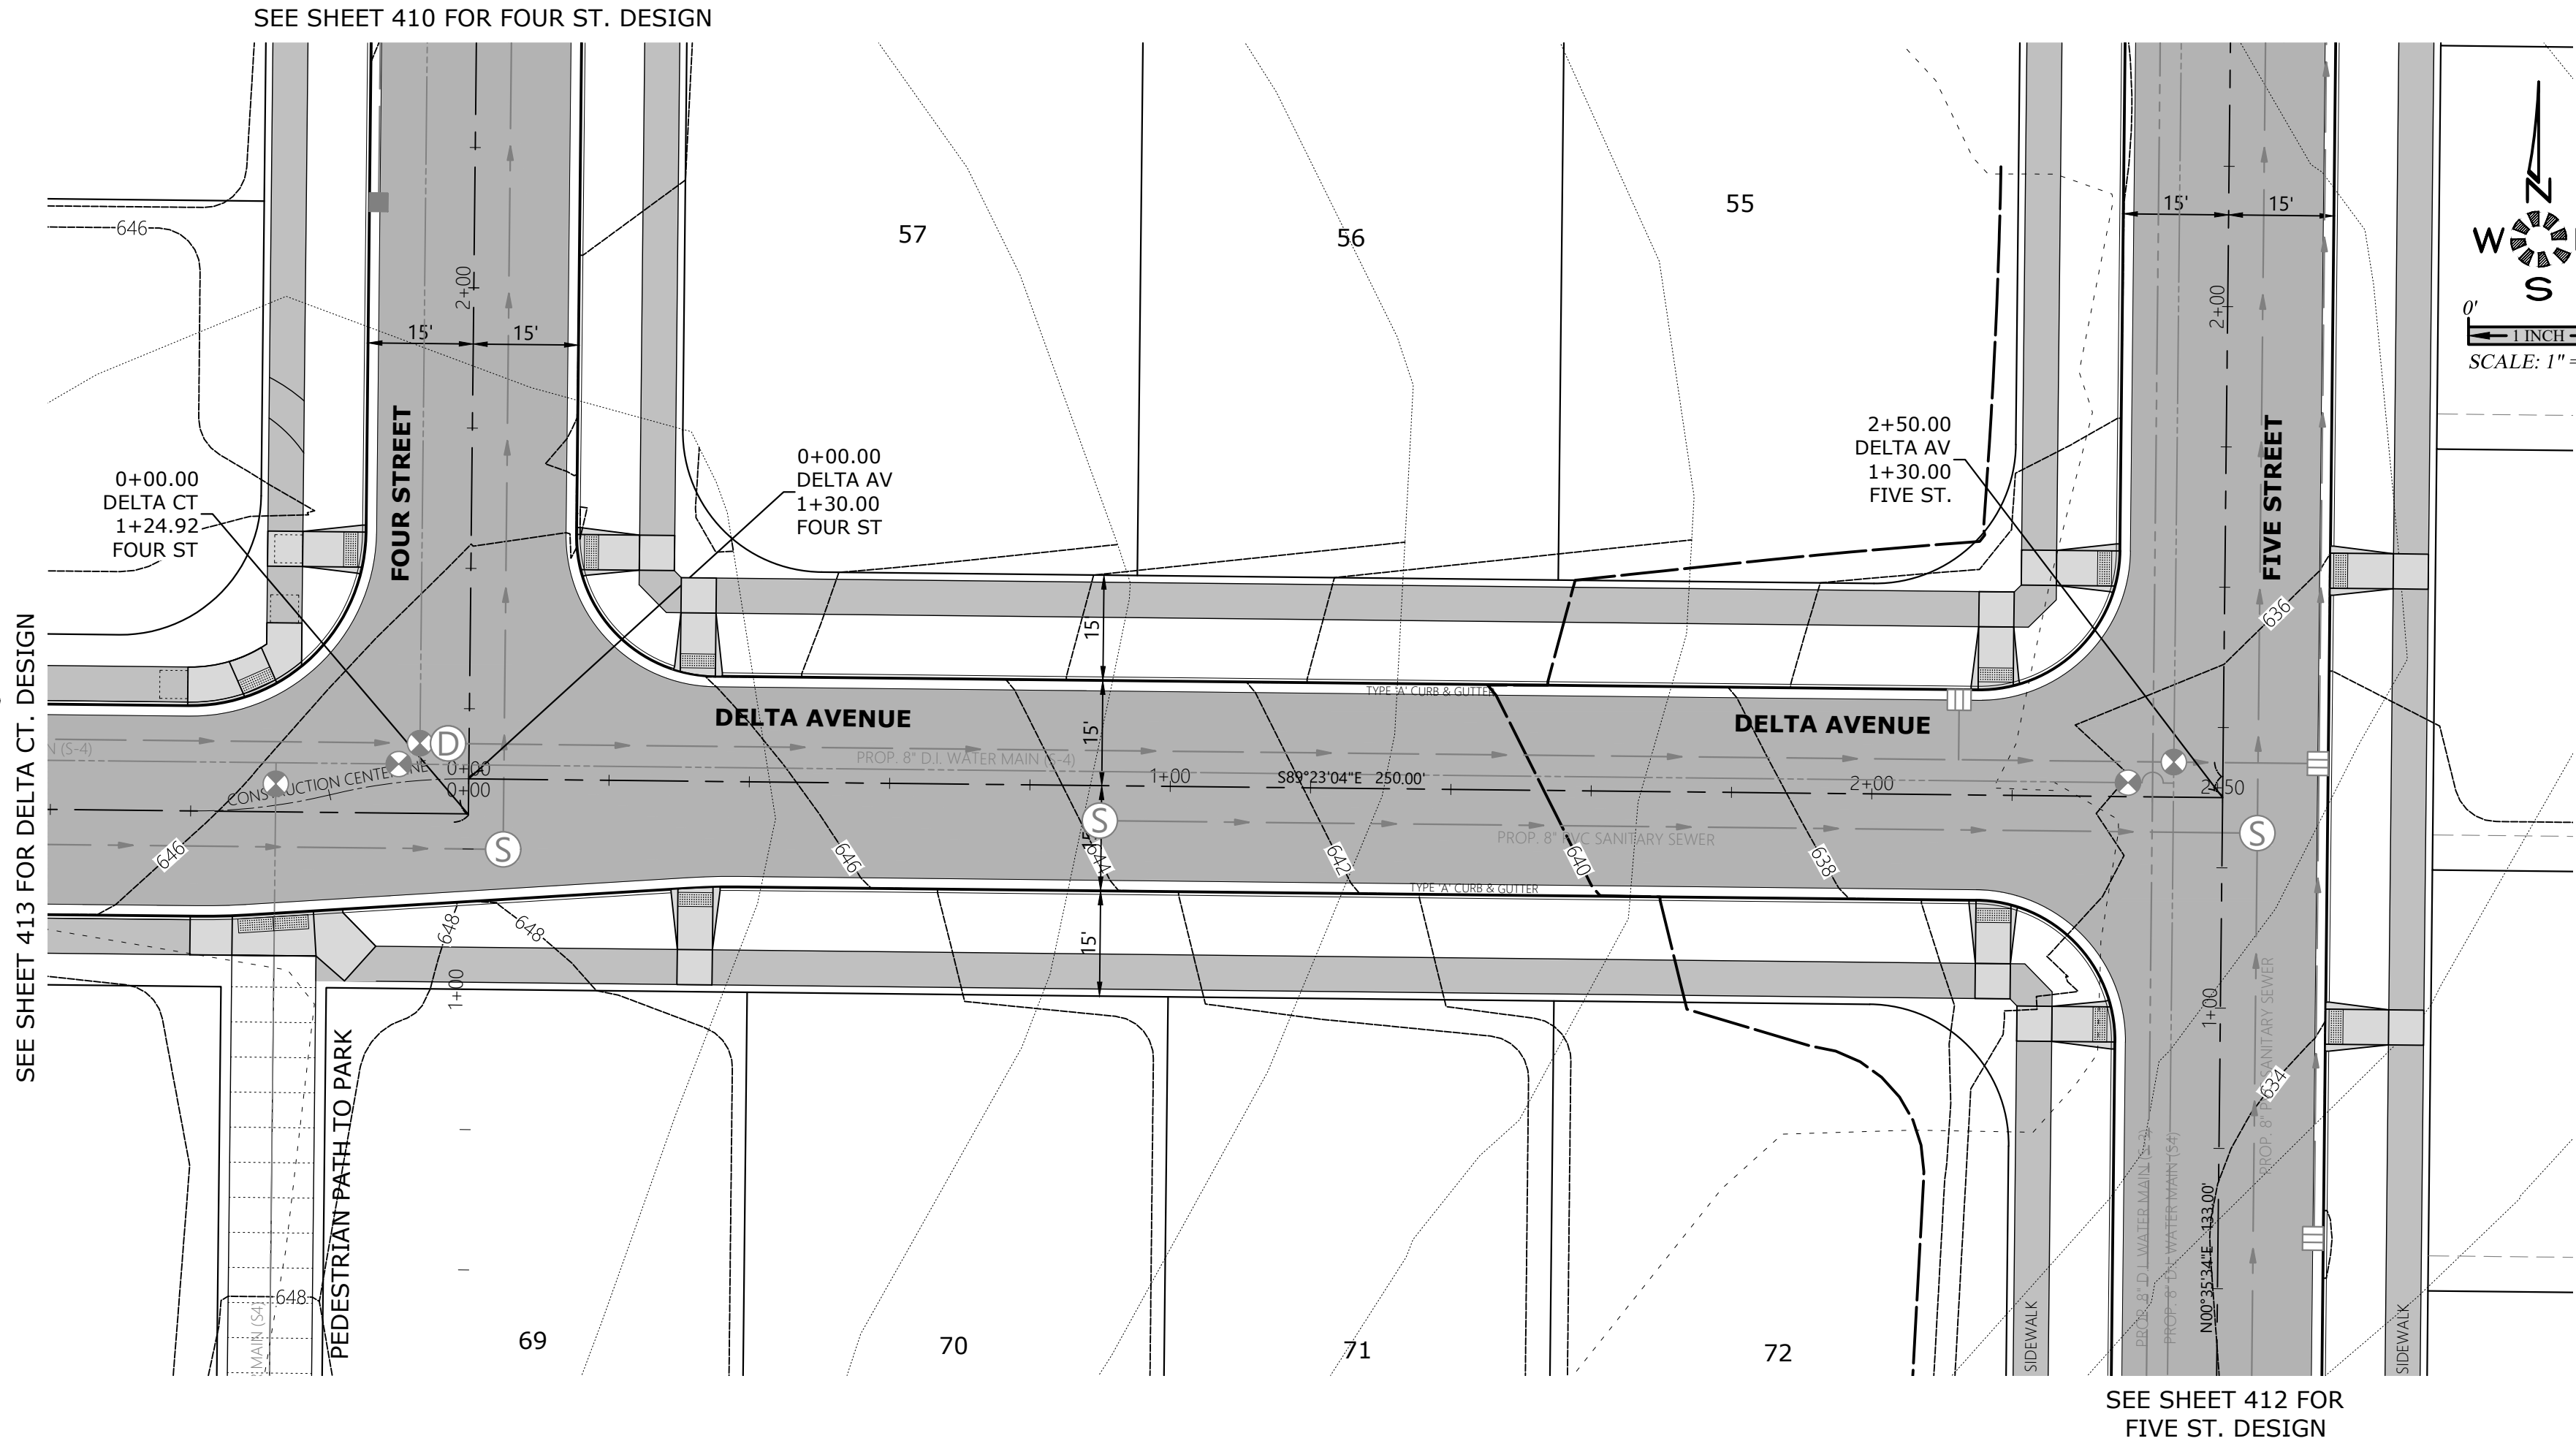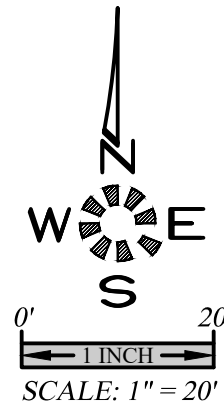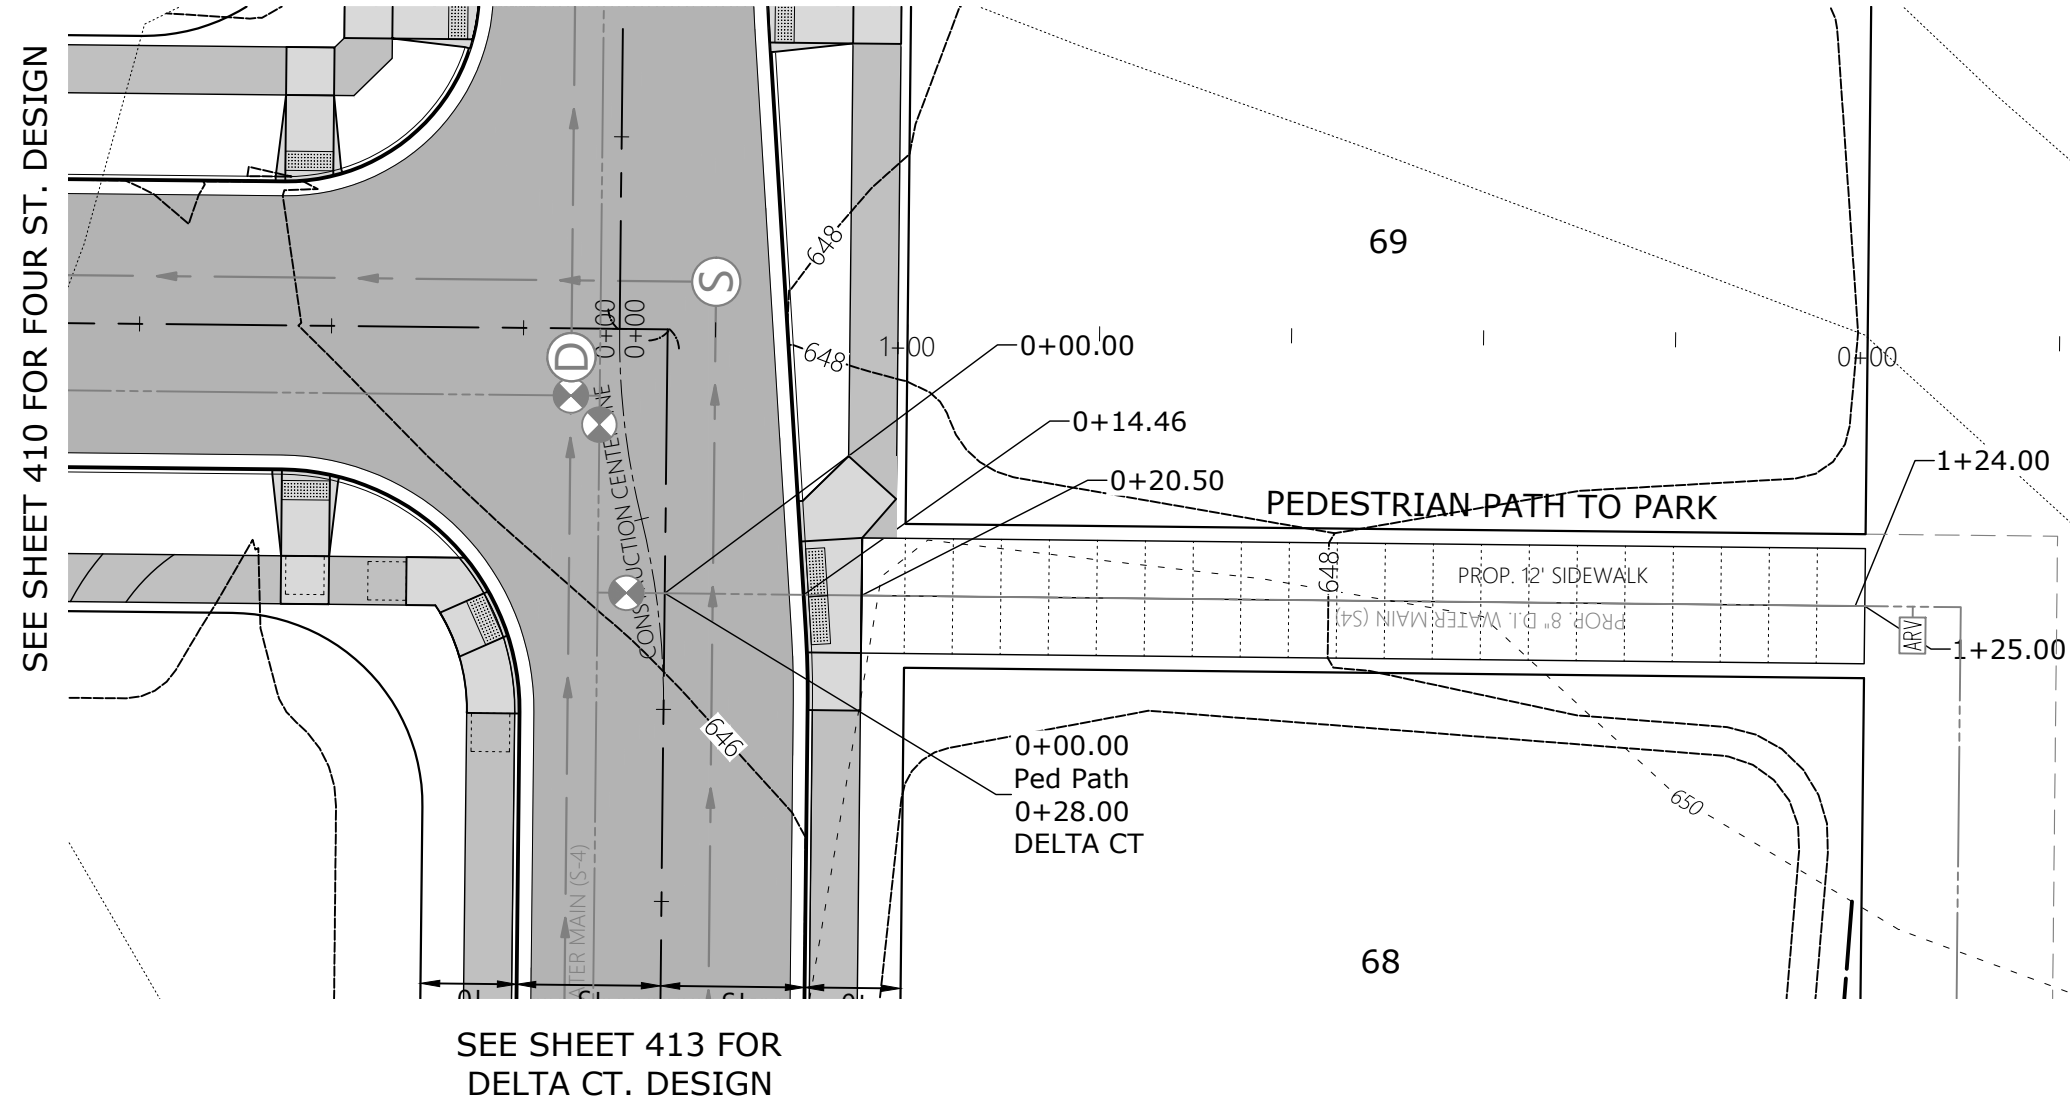


PRELIMINARY
STREET
IMPROVEMENTS

DEVON ESTATES

NO CHANGES, MODIFICATIONS
OR REVISIONS SHALL BE
MADE WITHOUT WRITTEN
AUTHORIZATION FROM THE
DESIGN ENGINEER.
DIMENSIONS & NOTES TAKE
PRECEDENCE OVER
GRAPHICAL REPRESENTATION.

Design: M.D.G.
Drawn: P.H.S.
Checked: M.D.G.
Date: NOV. 2017
Scale: AS SHOWN
As-Built: ----

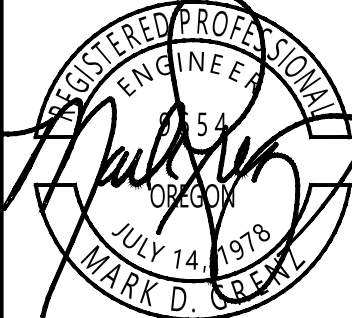


EXPIRES: 06-30-2021
JOB # 6502


P414

MULTI/TECH
ENGINEERING SERVICES, INC.
1155 13TH ST. S.E. SALEM, OR. 97302
PH: (503) 363-9227 FAX: (503) 366-5660
www.mtengr.com office@mtengr.com


J:\6502-6599\6502-DevonAvenueSubdivision\Drawg01\6502020.dwg, P41551, 2/15/2021 4:24:25 PM, P5ounders

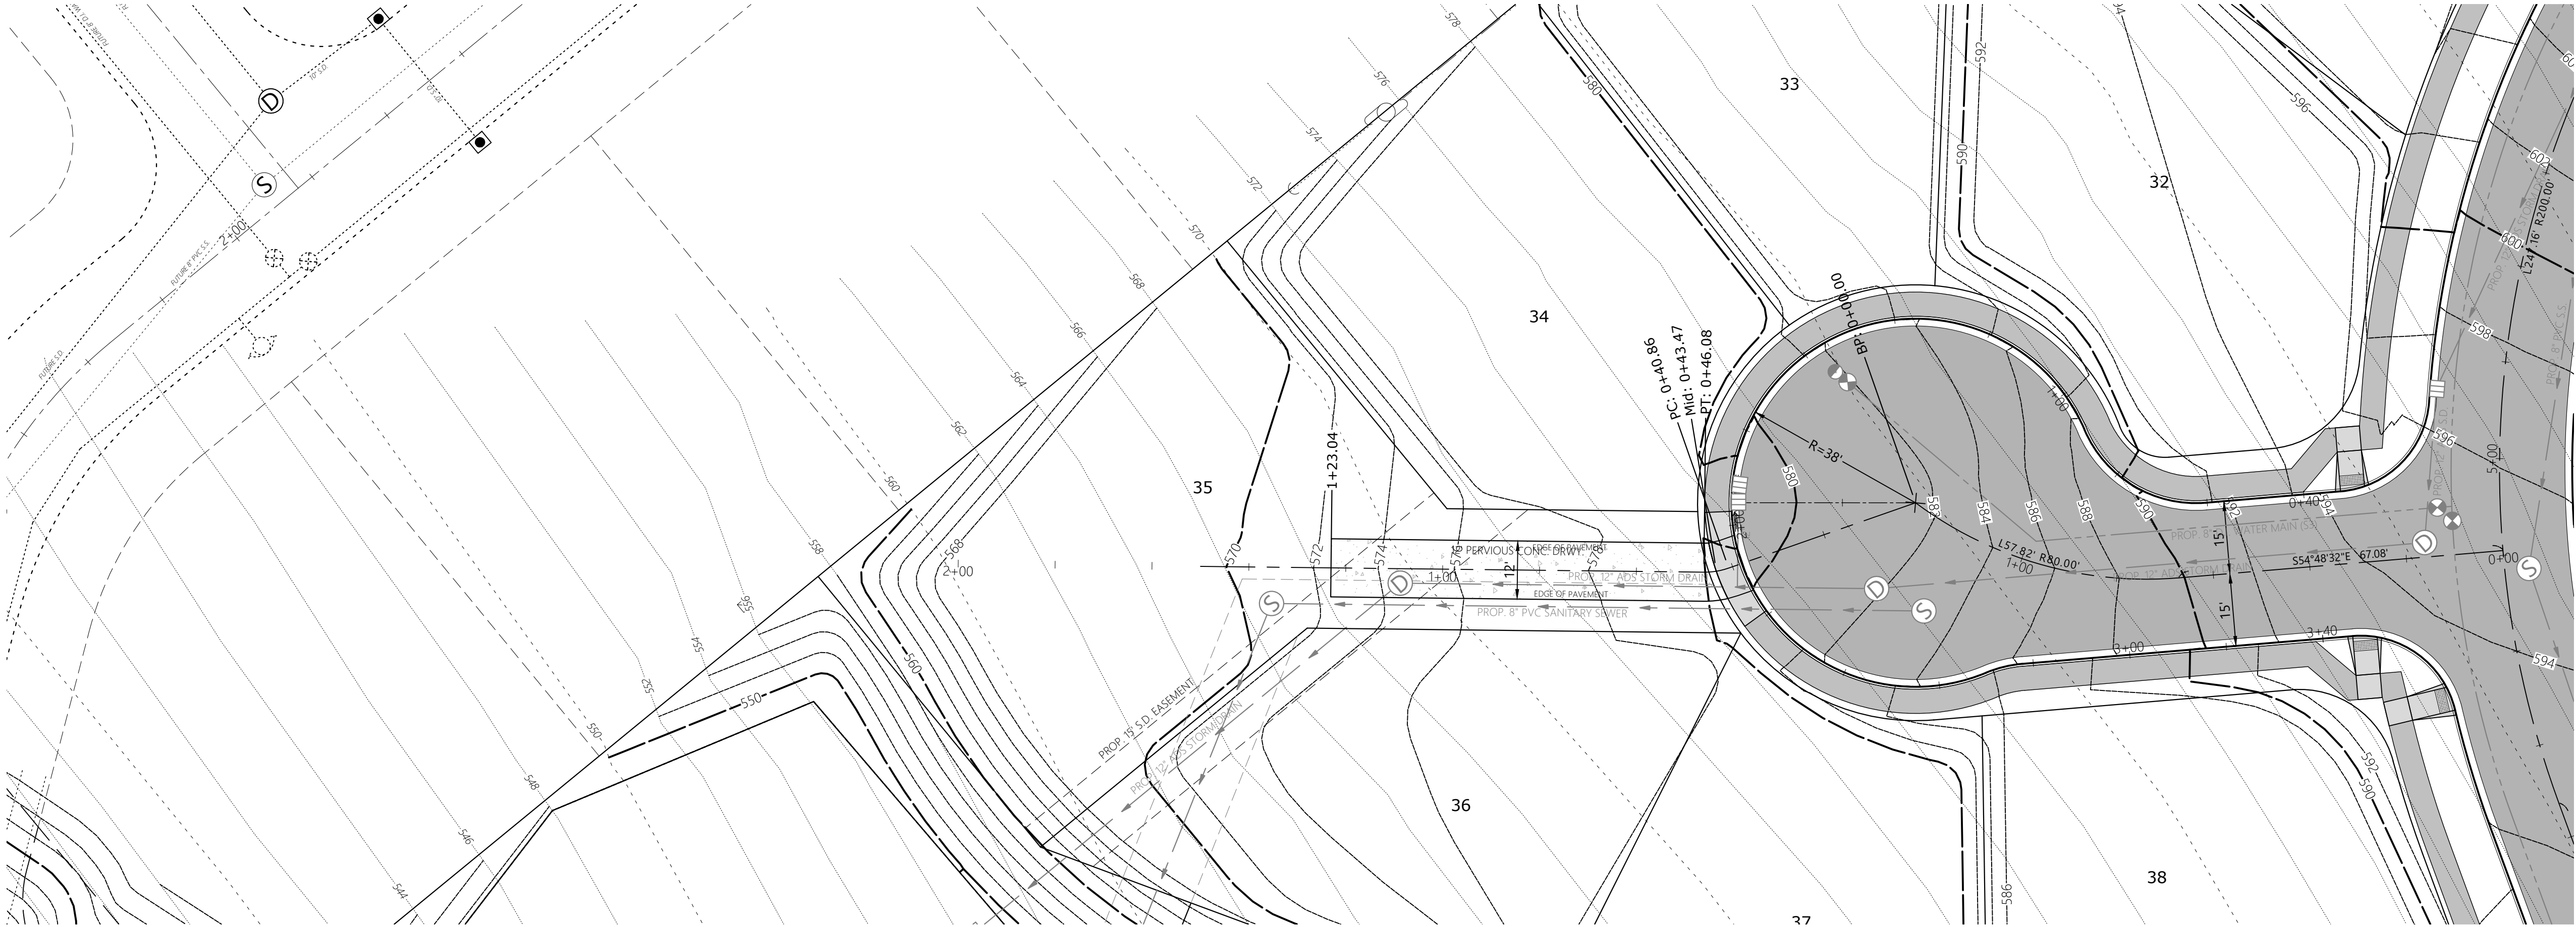

SEE SHEET 405 TO 408
FOR ALPHA AV. DESIGN

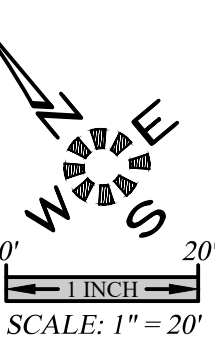

SEE SHEET 409 FOR
BETA CT. DESIGN

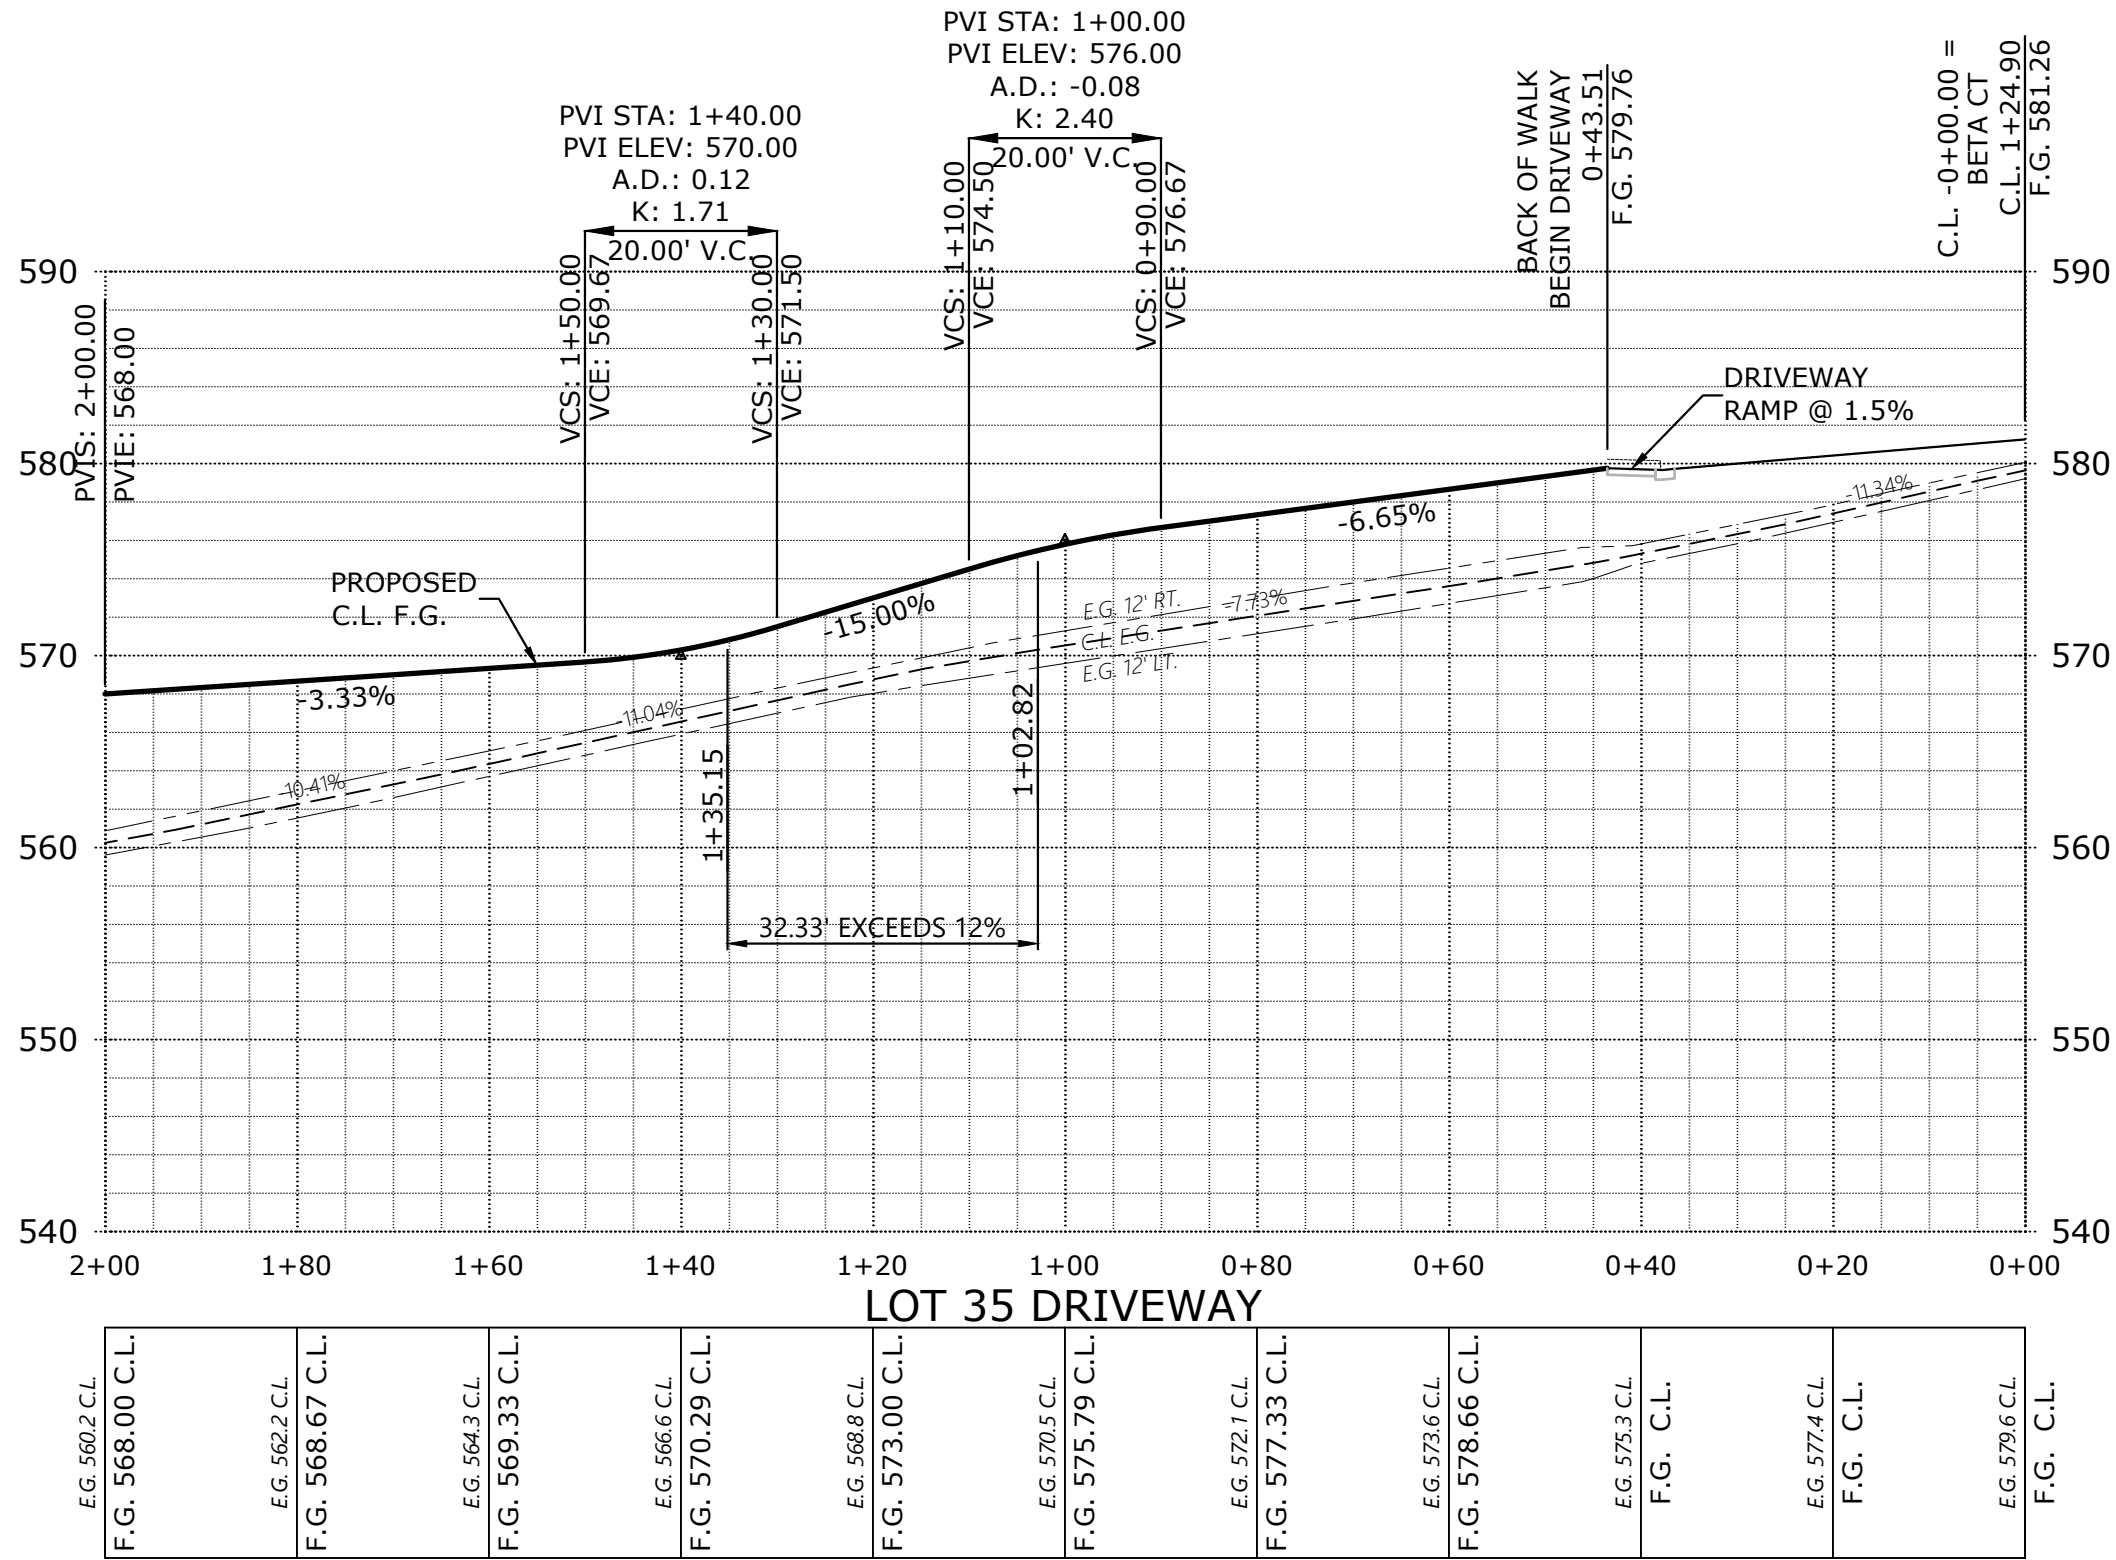


PRELIMINARY STREET IMPROVEMENTS

DEVON ESTATES

NO CHANGES, MODIFICATIONS
OR REVISIONS CAN BE
MADE TO THESE DRAWINGS
WITHOUT WRITTEN
AUTHORIZATION FROM THE
DESIGN ENGINEER.
DIMENSIONS & NOTES TAKE
PRECEDENCE OVER
GRAPHICAL REPRESENTATION.

Design: M.D.G.
Drawn: P.H.S.
Checked: M.D.G.
Date: NOV. 2017
Scale: AS SHOWN
As-Built: ----

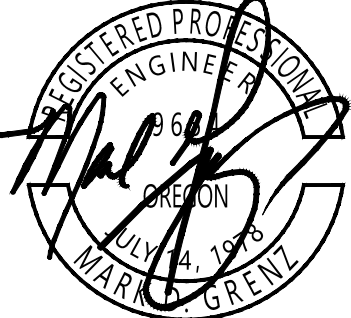


EXPIRES: 06-30-2021
JOB # 6502

P415


MULTI/TECH
ENGINEERING SERVICES, INC.
1155 13TH ST. S.E. SALEM, OR. 97302
PH: (503) 363-5727 FAX: (503) 366-5660
www.mtengr.com email: office@mtengr.com

Z:\6502-6599\6502-DevonAvenueSubdivision\dwg\6502020.dwg, P41651, 2/15/2021 4:24:48 PM, P5ounders

SEE SHEET 413 FOR DELTA AV. DESIGN

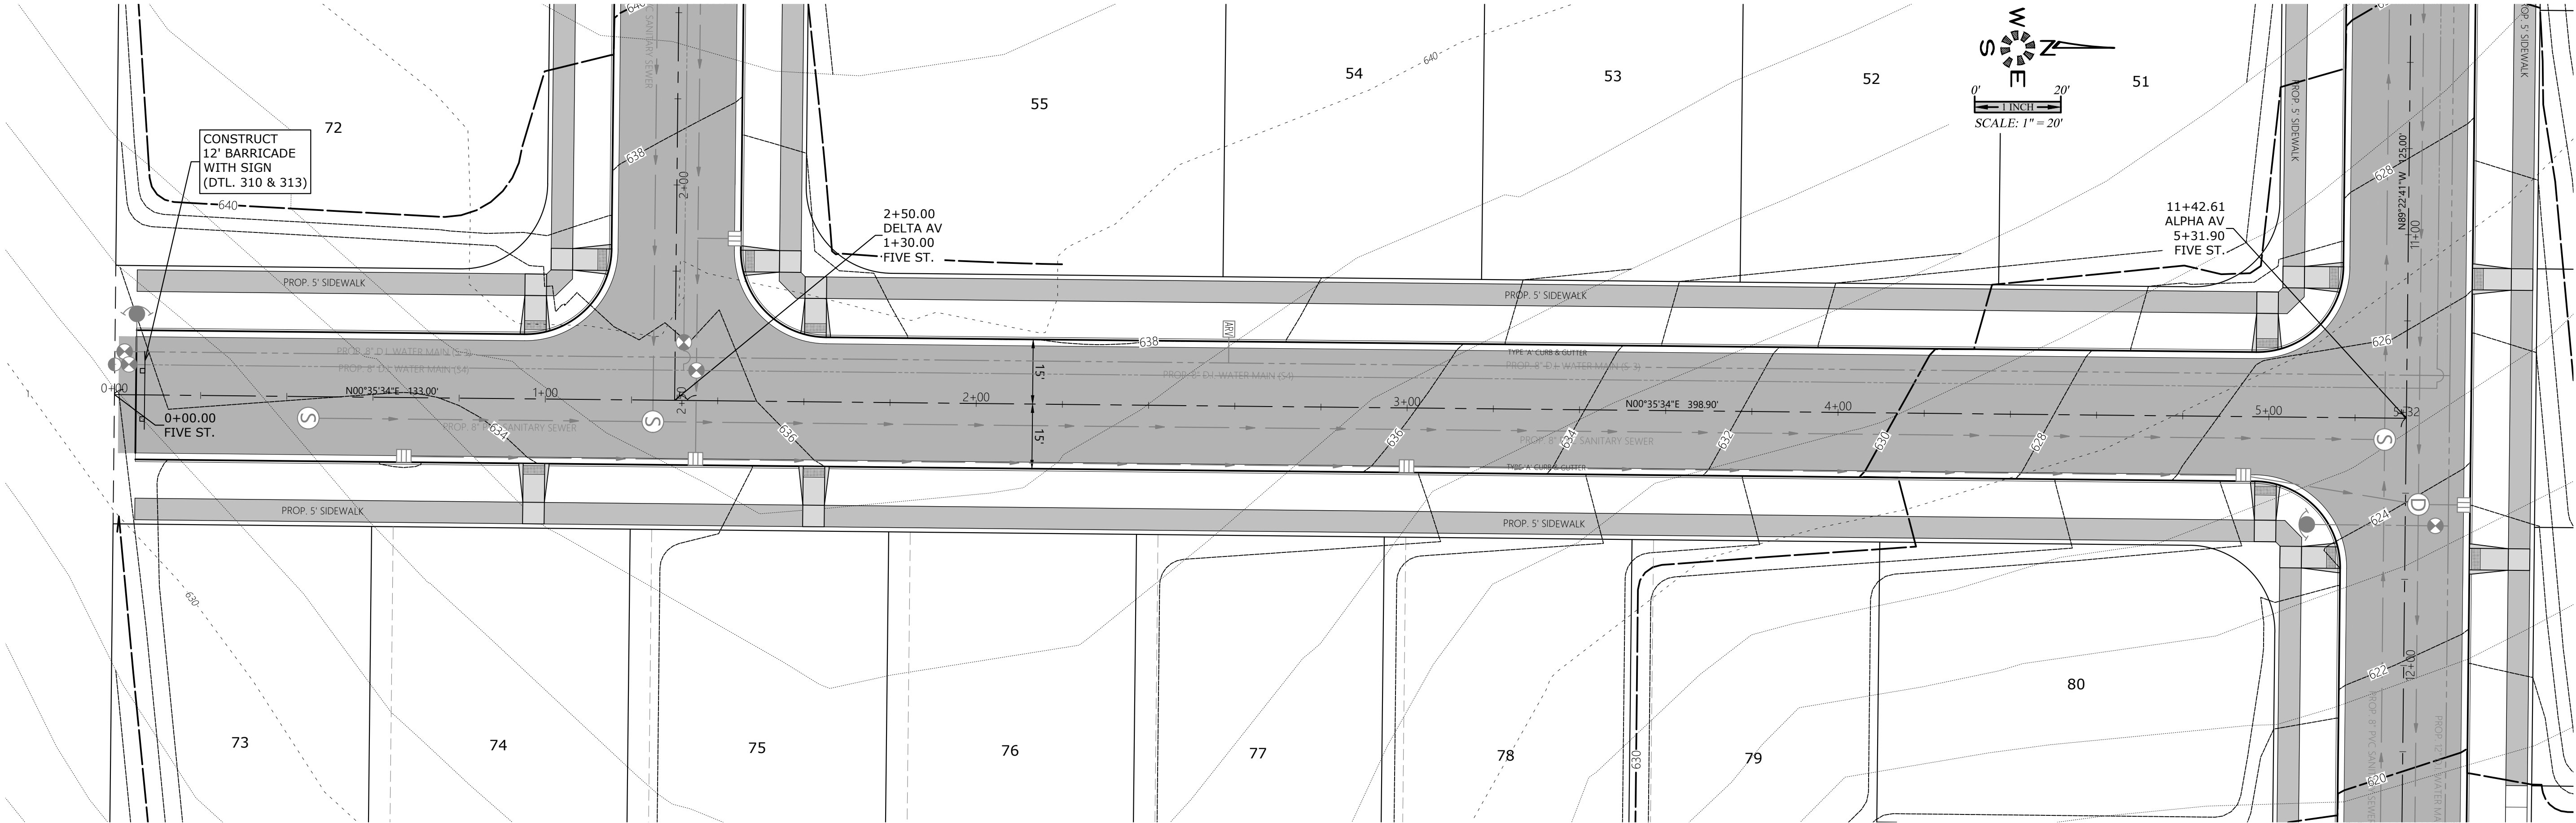

SEE SHEET 405 TO 408 FOR
ALPHA AV. DESIGN

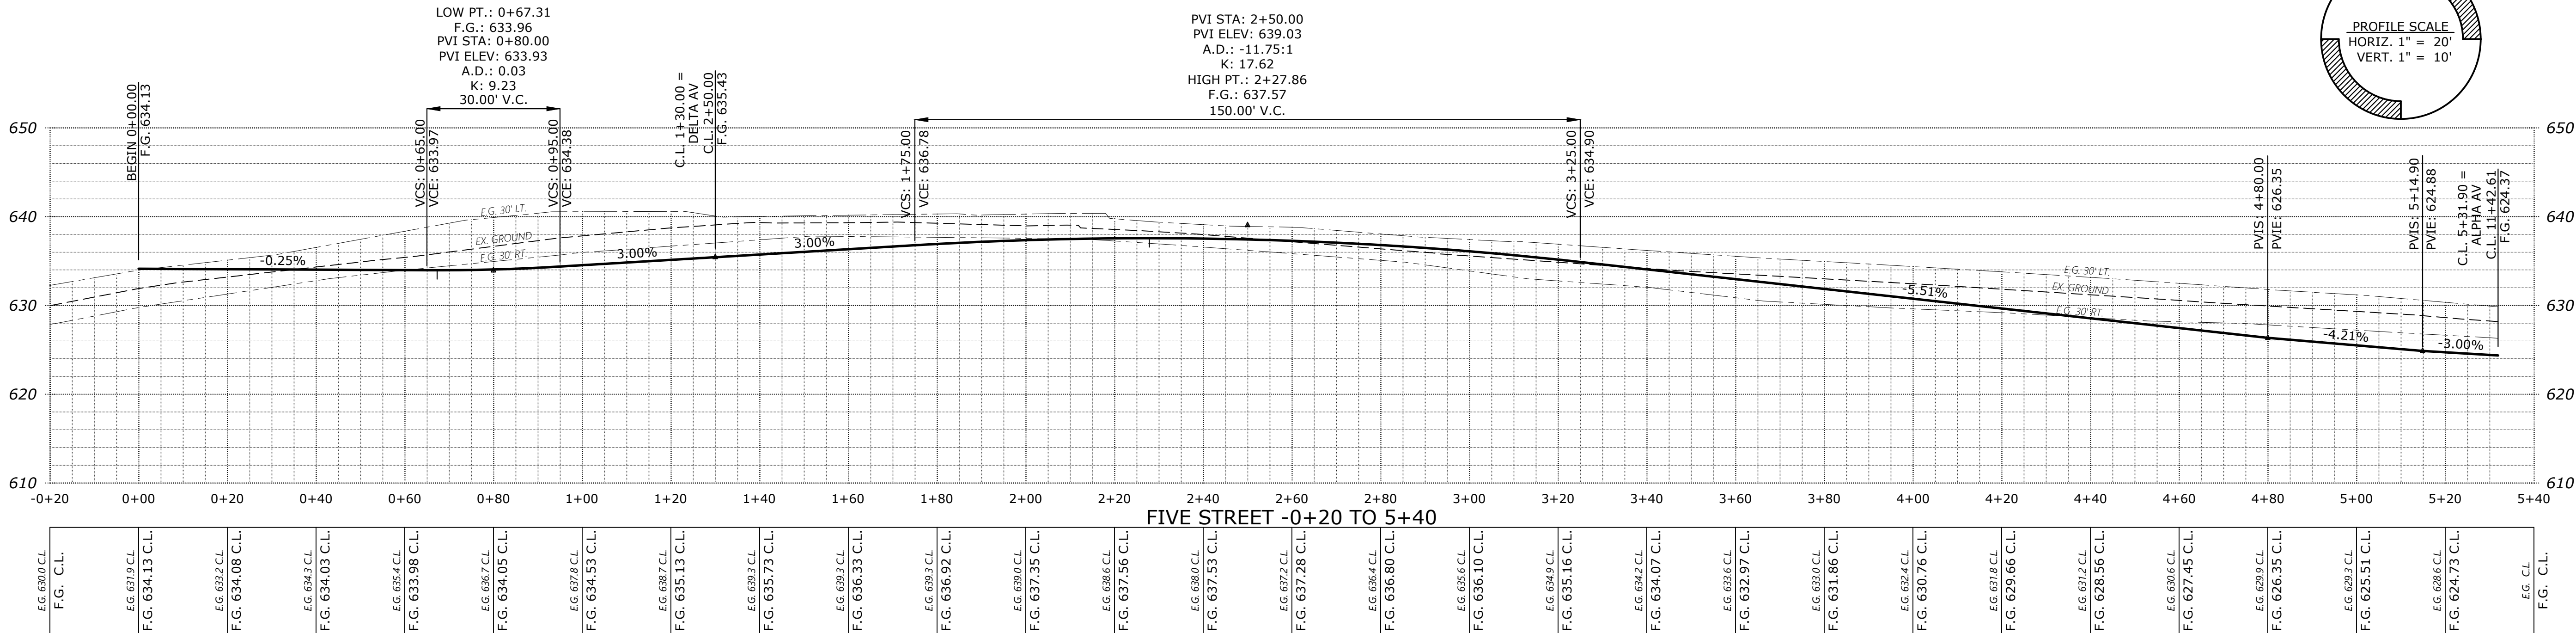

**PRELIMINARY
STREET
IMPROVEMENTS**

DEVON ESTATES

NO CHANGES, MODIFICATIONS
OR REVISIONS SHALL BE
MADE TO THESE DRAWINGS
WITHOUT WRITTEN
AUTHORIZATION FROM THE
DESIGN ENGINEER.
DIMENSIONS & NOTES TAKE
PRECEDENCE OVER
GRAPHICAL REPRESENTATION.

Design: M.D.G.
Drawn: P.H.S.
Checked: M.D.G.
Date: NOV. 2017
Scale: AS SHOWN
As-Built: ----





EXPIRES: 06-30-2021

JOB # 6502

P416

J:\6502-6599\6502-DevonAvenueSubdivision\dwg\20\6502020.dwg, P41751, 2/15/2021 4:25:58 PM, P5ounders

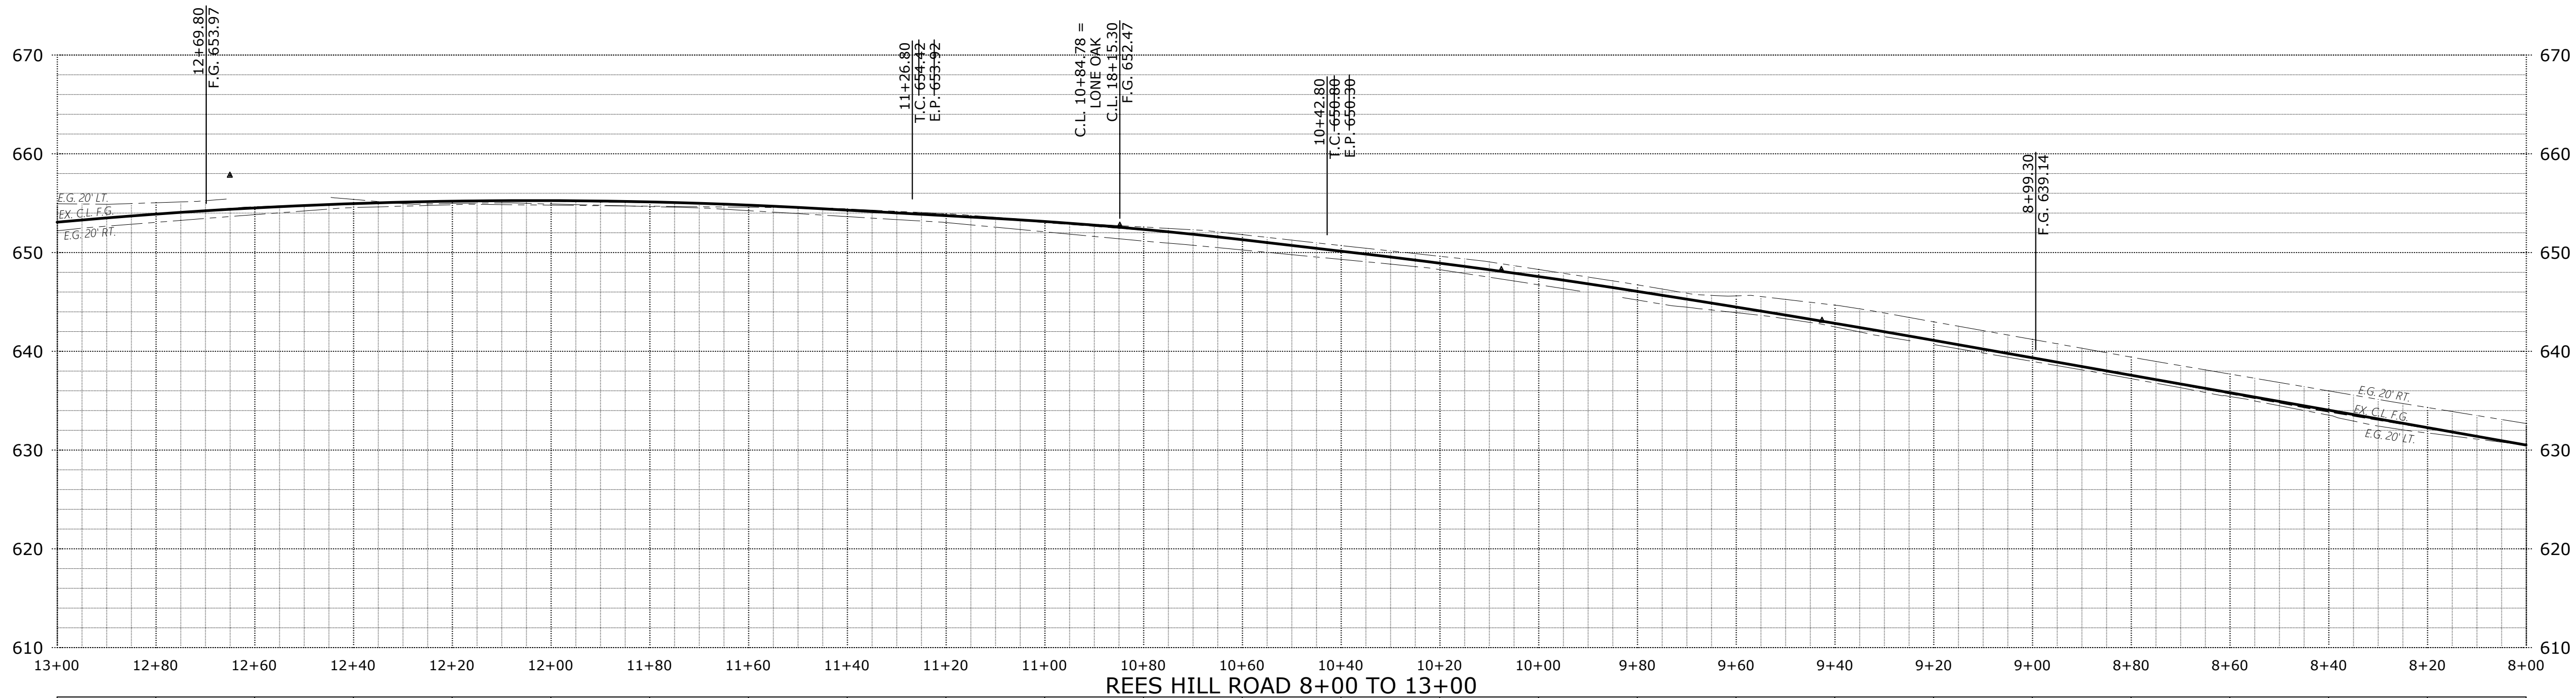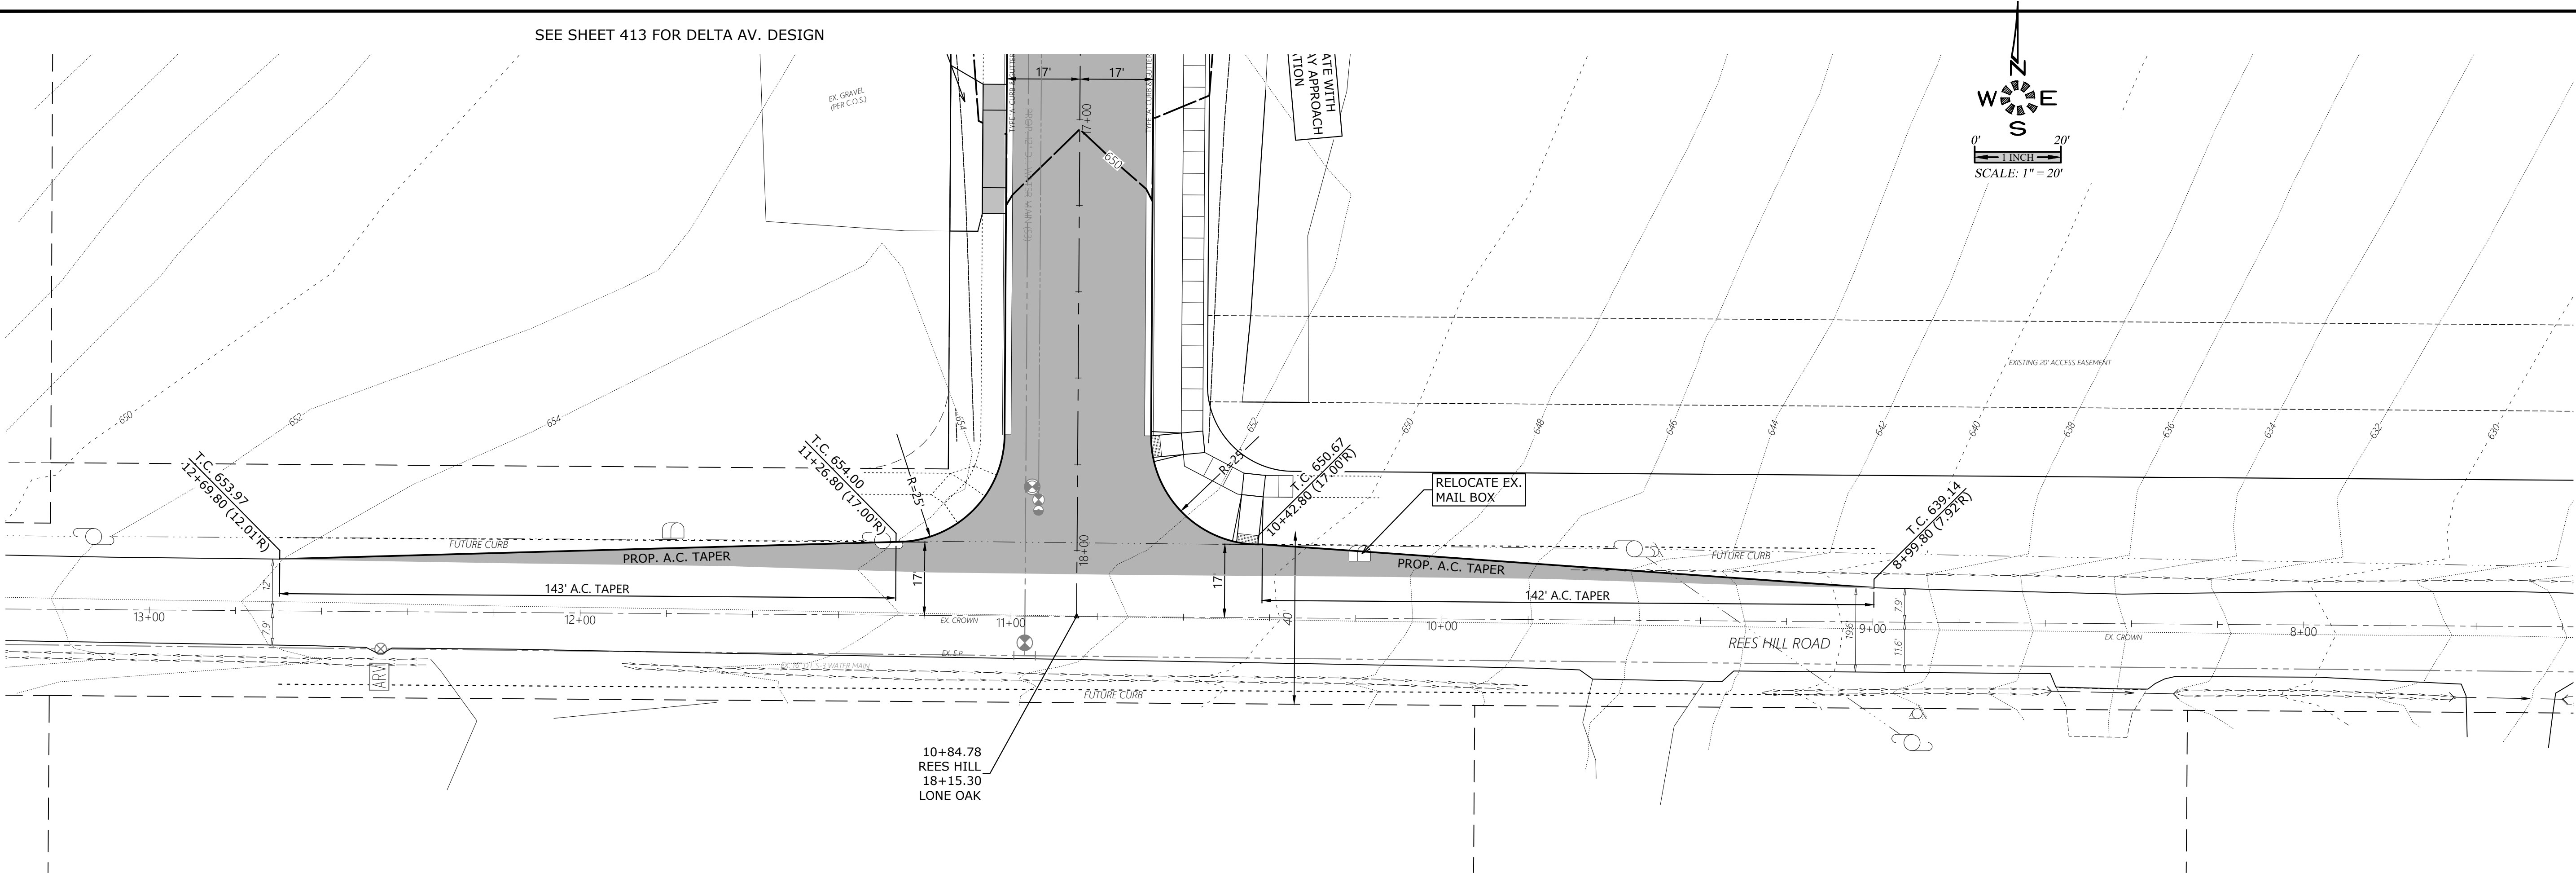

EG 653.1 CL	EG 653.9 CL	EG 654.6 CL	EG 654.9 CL	EG 655.2 CL	EG 655.7 CL	EG 654.8 CL	EG 654.3 CL	EG 653.8 CL	EG 653.1 CL	EG 652.3 CL	EG 651.3 CL	EG 650.1 CL	EG 649.0 CL	EG 647.5 CL	EG 646.1 CL	EG 644.5 CL	EG 642.9 CL	EG 641.1 CL	EG 639.4 CL	EG 637.5 CL	EG 635.7 CL	EG 633.9 CL	EG 632.2 CL	EG 630.5 CL
F.G. 653.14 C.L.	F.G. 653.89 C.L.	F.G. 654.62 C.L.	F.G. 654.93 C.L.	F.G. 655.24 C.L.	F.G. 655.06 C.L.	F.G. 654.81 C.L.	F.G. 654.32 C.L.	F.G. 653.83 C.L.	F.G. 653.06 C.L.	F.G. 652.28 C.L.	F.G. 651.30 C.L.	F.G. 650.14 C.L.	F.G. 648.95 C.L.	F.G. 647.51 C.L.	F.G. 646.06 C.L.	F.G. 644.47 C.L.	F.G. 642.87 C.L.	F.G. 641.13 C.L.	F.G. 639.35 C.L.	F.G. 637.54 C.L.	F.G. 635.70 C.L.	F.G. 633.87 C.L.	F.G. 632.20 C.L.	F.G. 630.51 C.L.

ENGINEERING SERVICES, INC.
1155 13th ST. S.E. SALEM, OR. 97302
PH. (503) 383-7922 FAX (503) 383-1260
www.mtengr.com office@mtengr.com

**PRELIMINARY
STREET
IMPROVEMENTS**

DEVON ESTATES

NO CHANGES, MODIFICATIONS
OR REVISIONS TO BE
MADE TO THESE DRAWINGS
WITHOUT WRITTEN
AUTHORIZATION FROM THE
DESIGN ENGINEER.
DIMENSIONS & NOTES TAKE
PRECEDENCE OVER
GRAPHICAL REPRESENTATION.















Design: M.D.G.
Drawn: P.H.S.
Checked: M.D.G.
Date: NOV. 2017
Scale: AS SHOWN
As-Built: ----

REGISTERED PROFESSIONAL ENGINEER
MARK D. GREEN
EXPIRES: 06-30-2021

JOB # 6502

P417

J:\6502-6599\6502-DevonAvenueSubdivision\Drawings\6502020.dwg, P419SEC, 2/16/2021 4:27:55 PM, P.Saunders

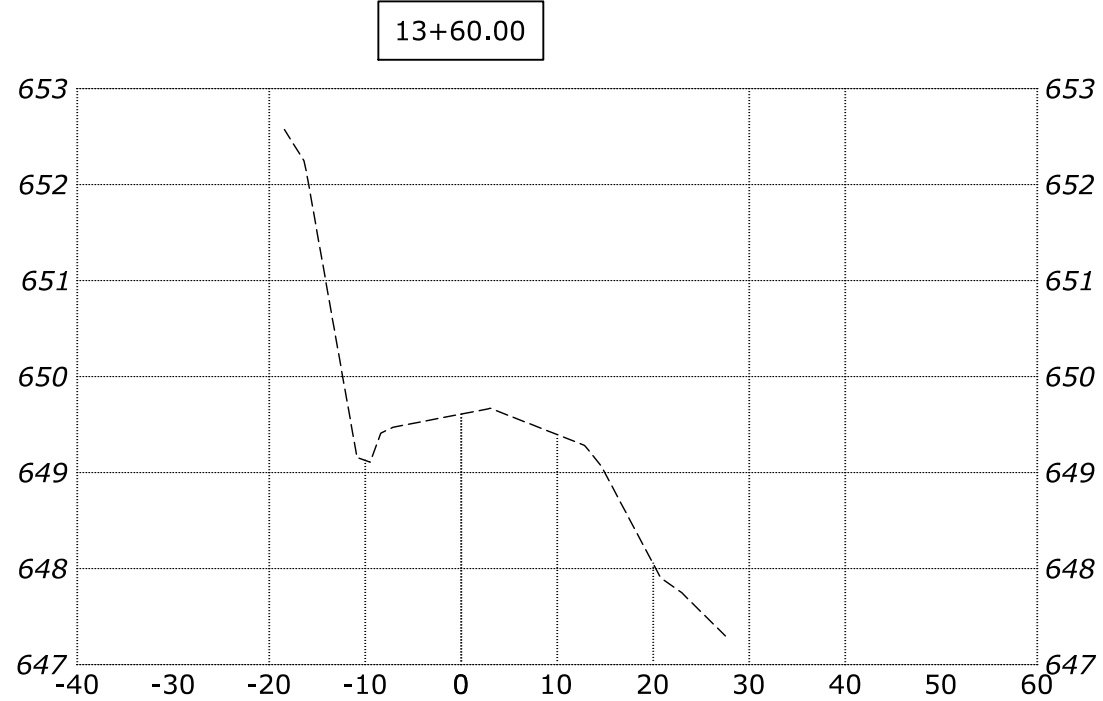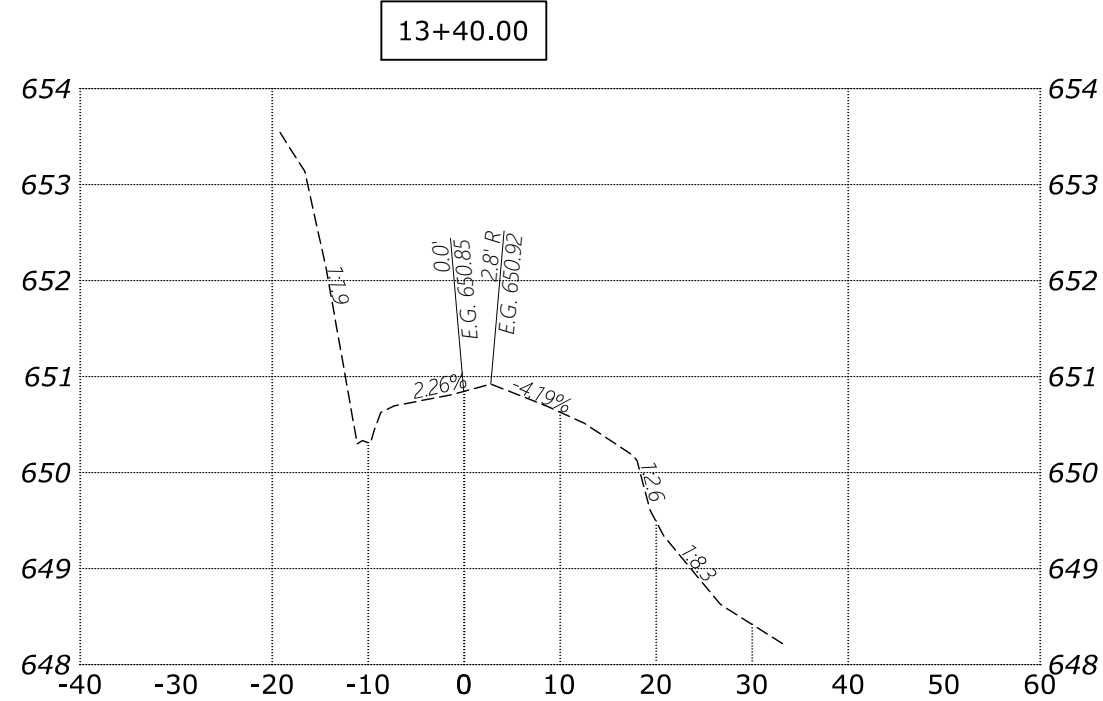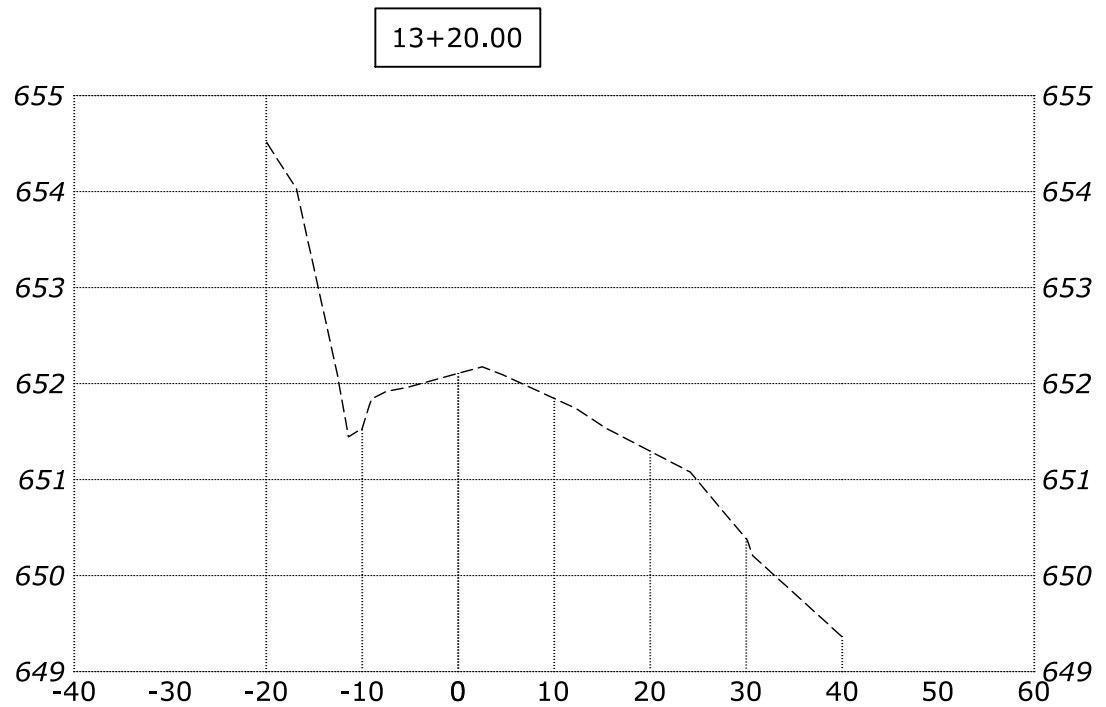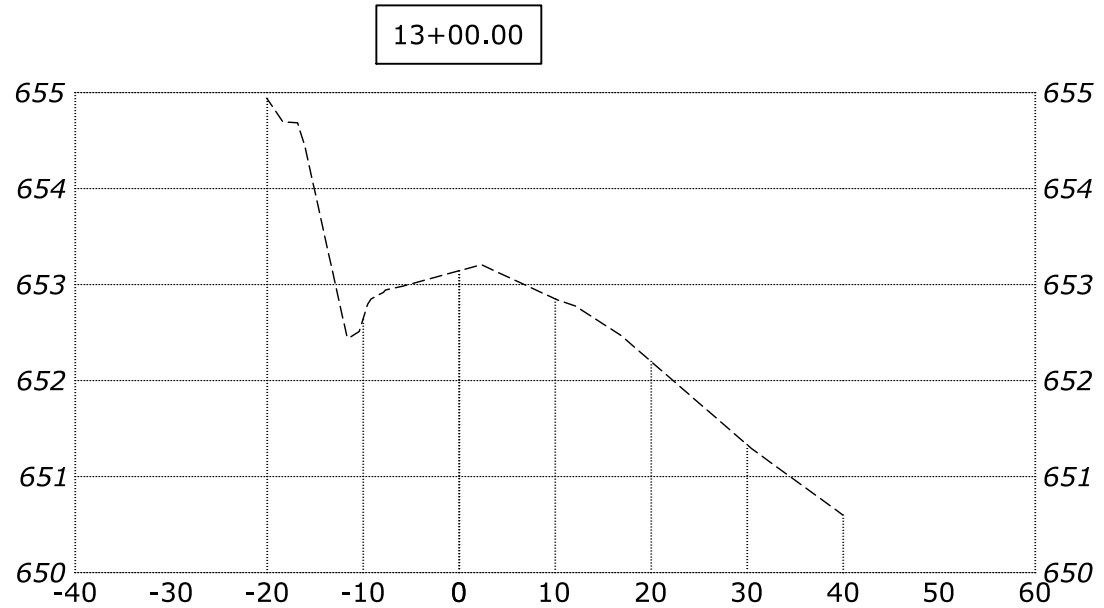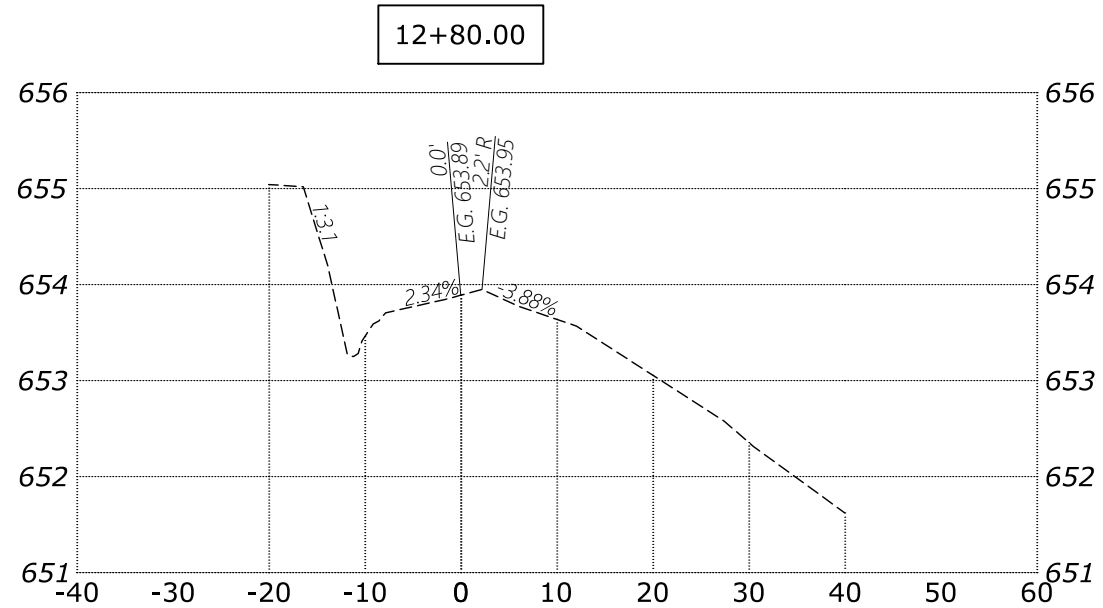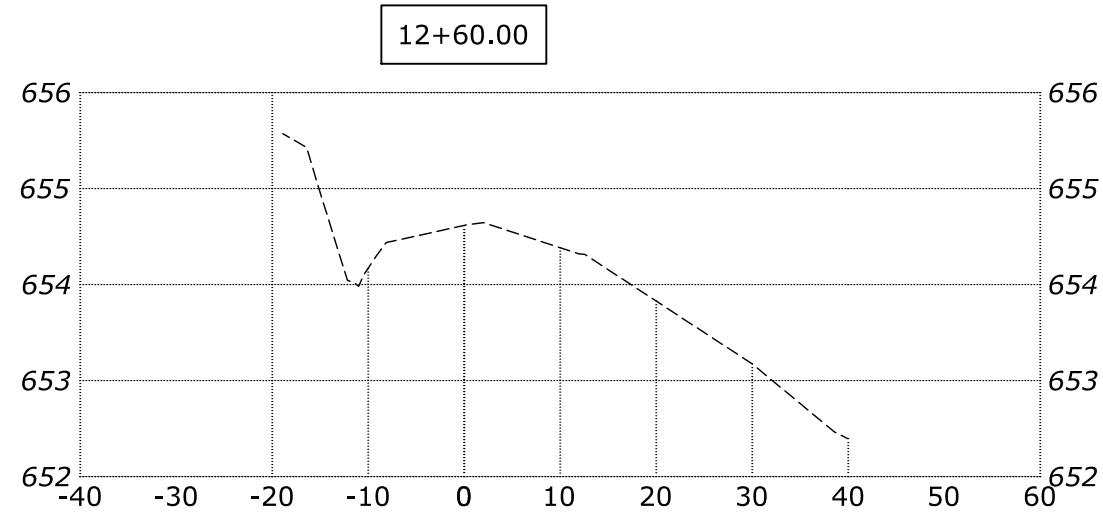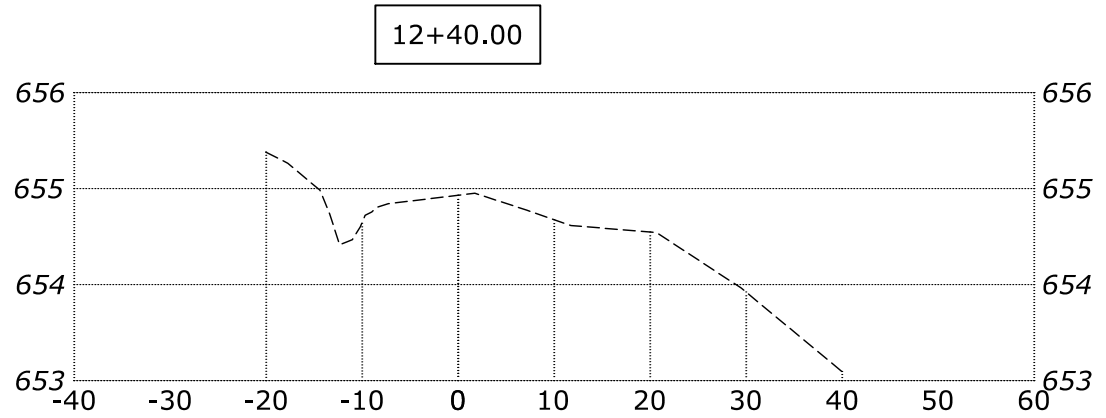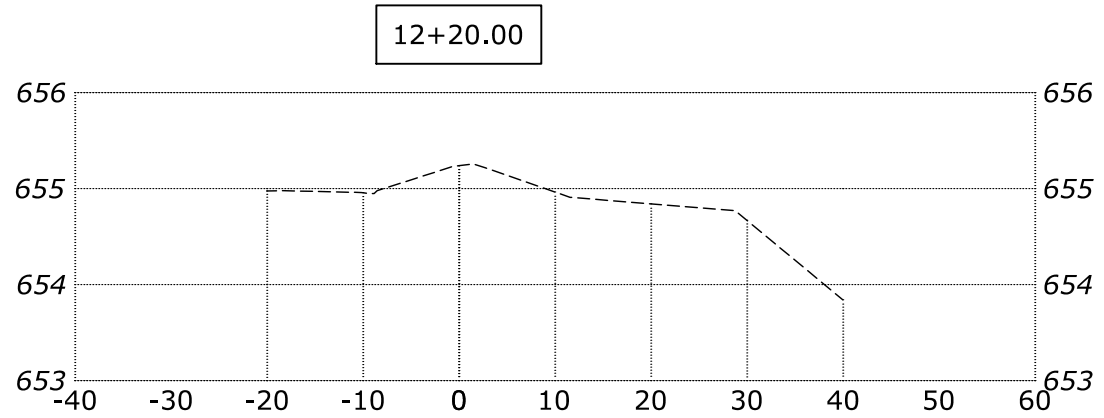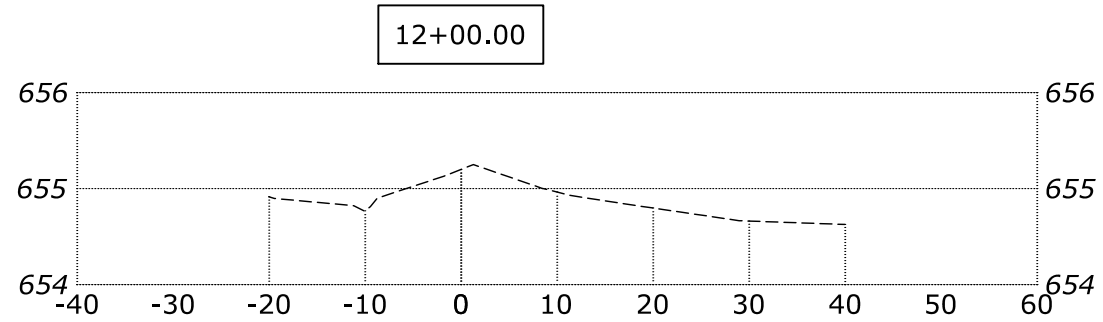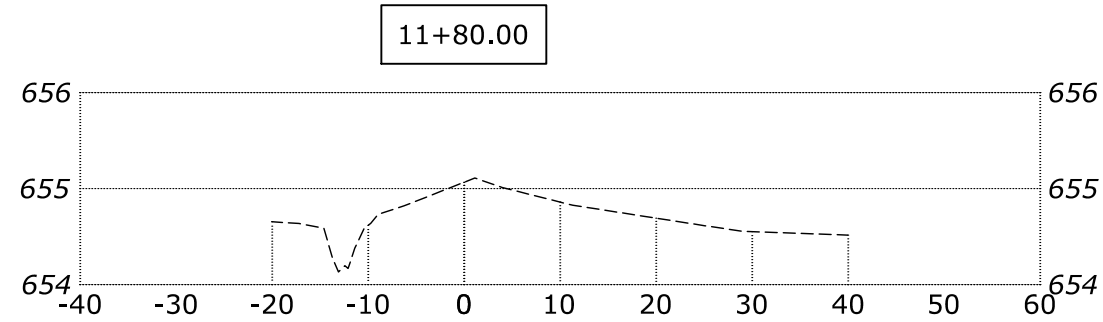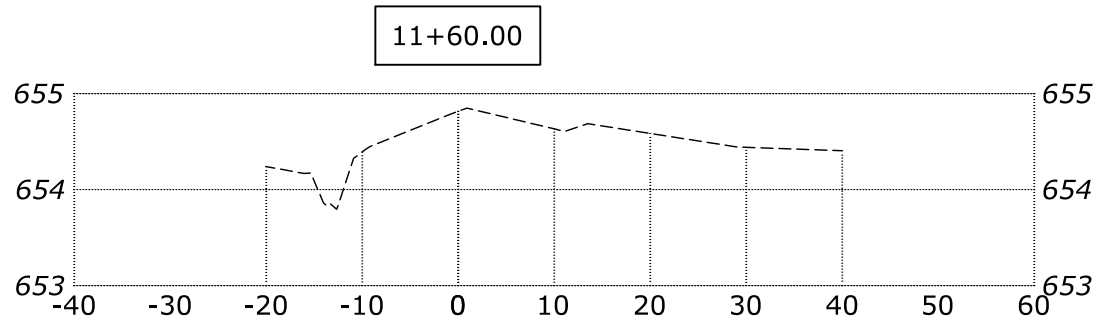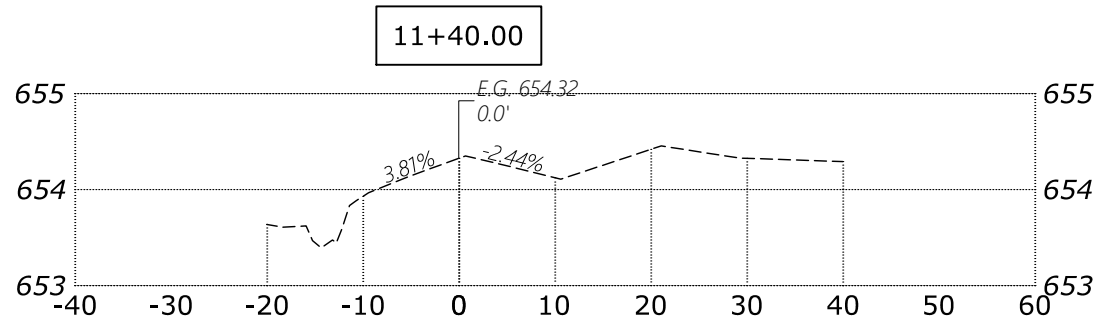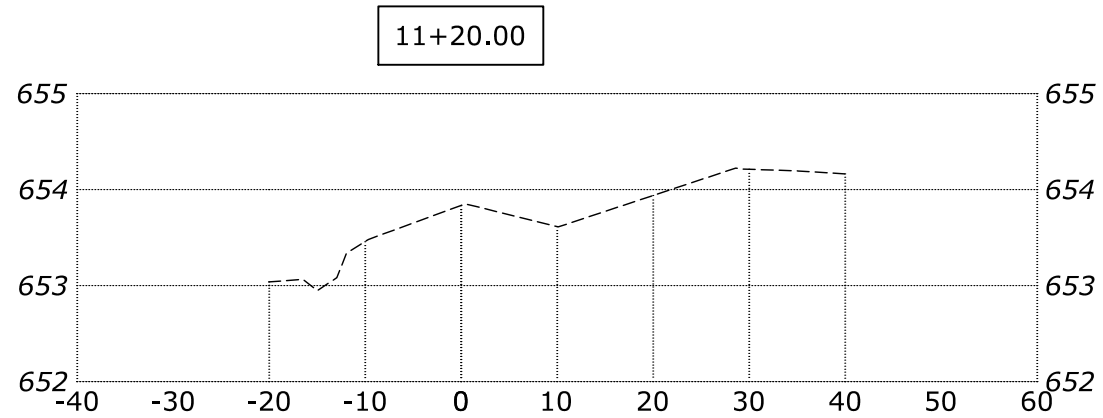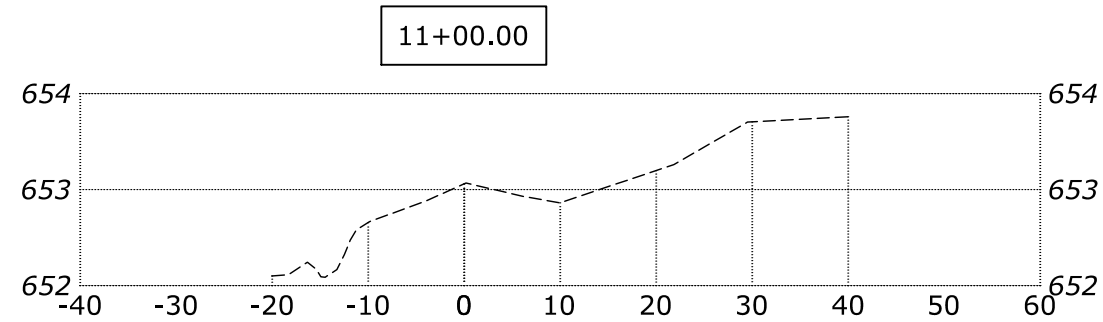

VERTICAL
1" = 2'
PROFILE SCALE
1" = 20'
HORIZONTAL

REES HILL ROAD

SECTION VIEWS

DEVON ESTATES

NO CHANGES, MODIFICATIONS
OR REVISIONS TO BE
MADE WITHOUT WRITTEN
AUTHORIZATION FROM THE
DESIGN ENGINEER.
DIMENSIONS & NOTES TAKE
PRECEDENCE OVER
GRAPHICAL REPRESENTATION.

Design: M.D.G.
Drawn: P.H.S.
Checked: M.D.G.
Date: NOV. 2017
Scale: AS SHOWN
As-Built: ----

















REGISTERED PROFESSIONAL
ENGINEER
9th Floor
JULY 14, 2018
MARK D. GREEN
EXPIRES: 06-30-2021

JOB # 6502

P419

MULTI/TECH
ENGINEERING SERVICES, INC.
1155 13th ST., S.E. SALEM, OR. 97302
PH. (503) 363-5227 FAX (503) 364-1260
www.mtengr.com office@mtengr.com

J:\6502-6599\6502-DevonAvenueSubdivision\dwg\6502\6502020.dwg, P418SEC, 2/16/2021 4:27:40 PM, P.Saunders

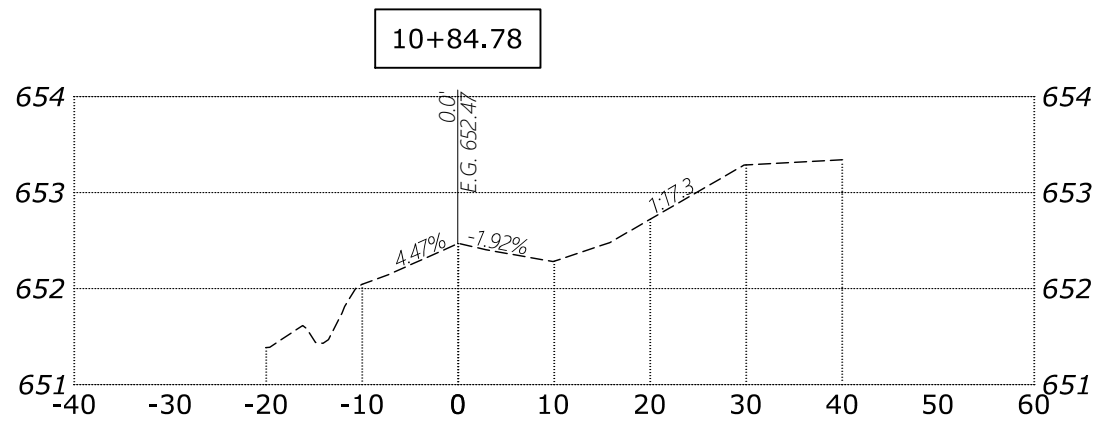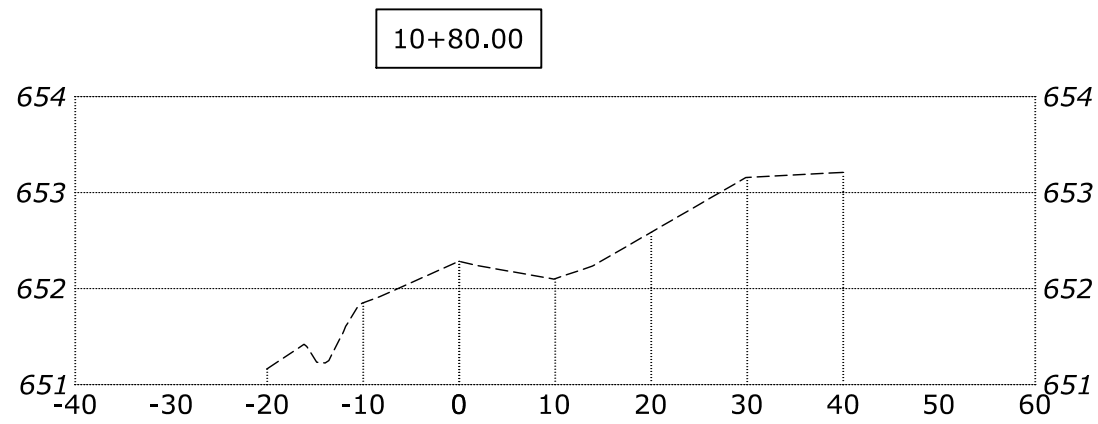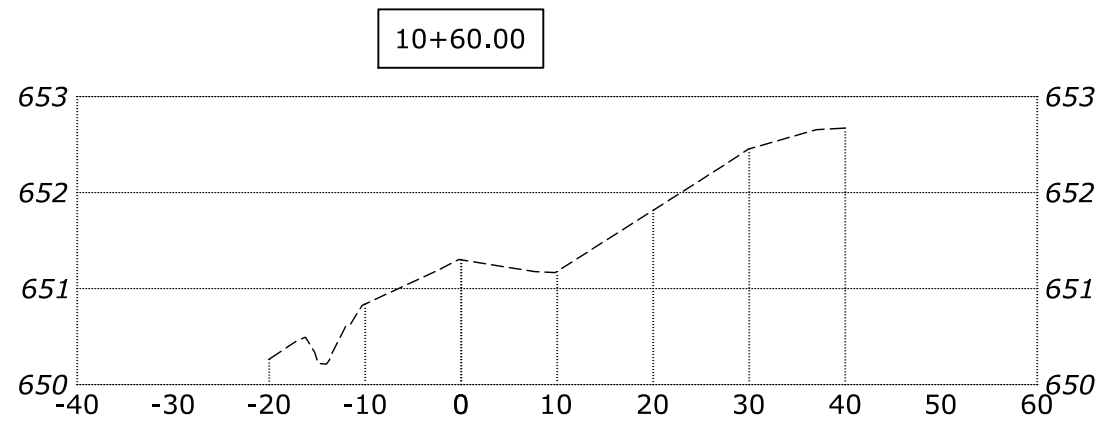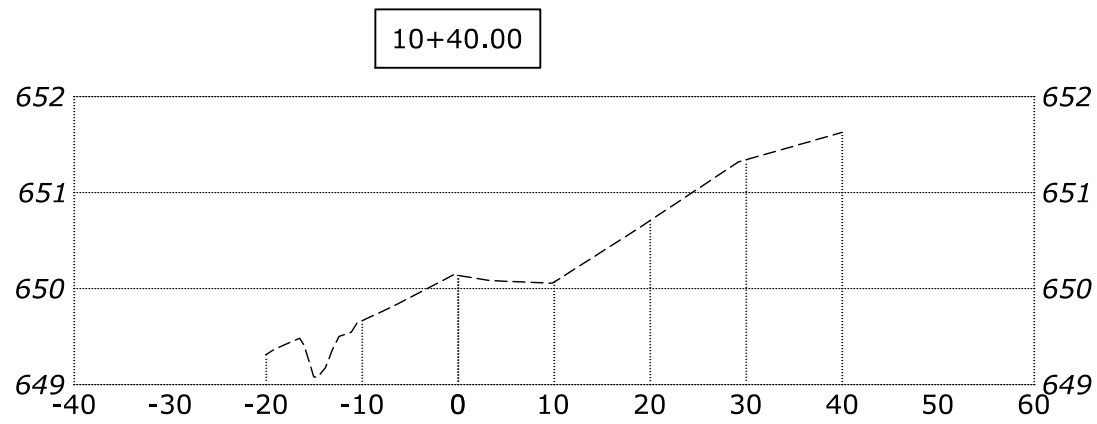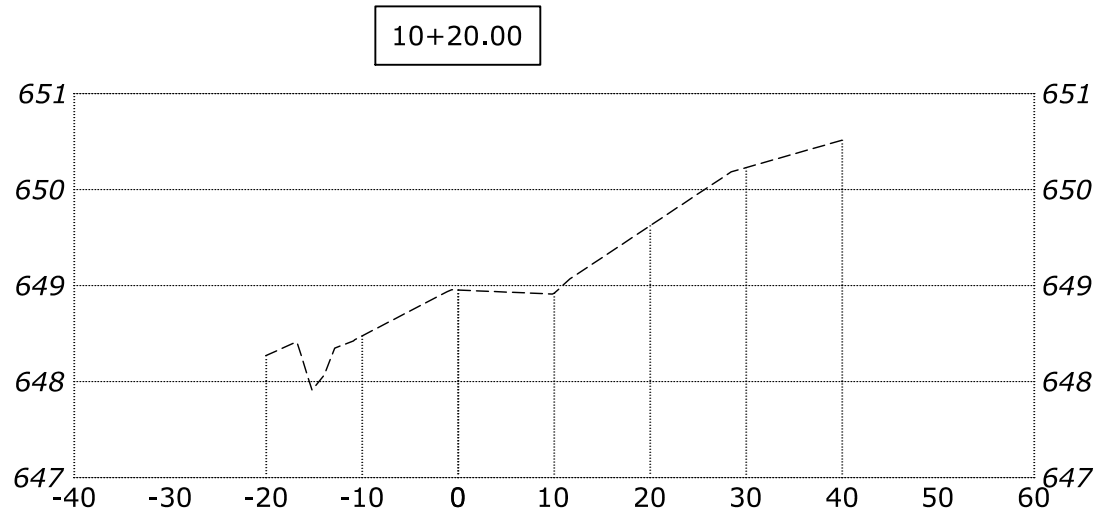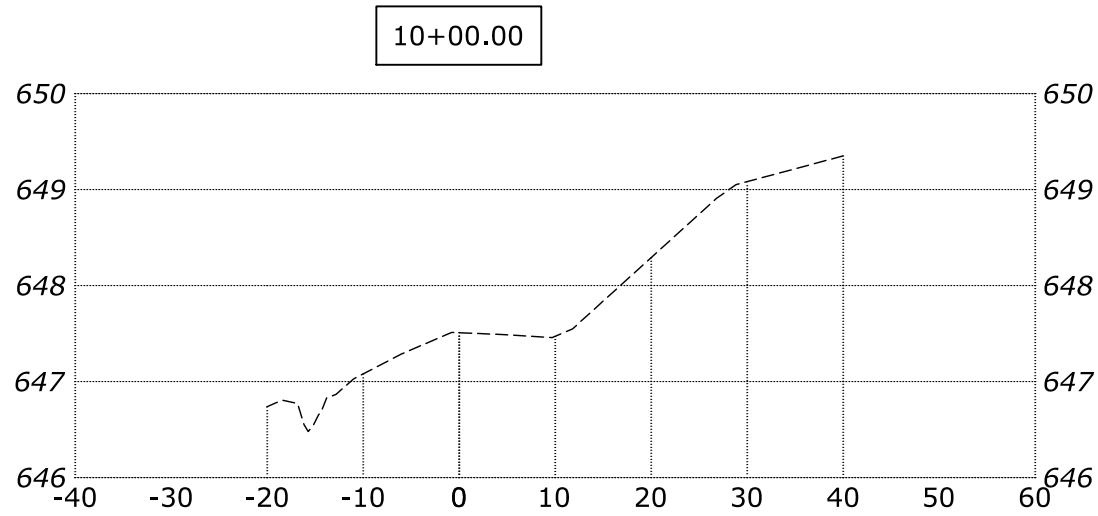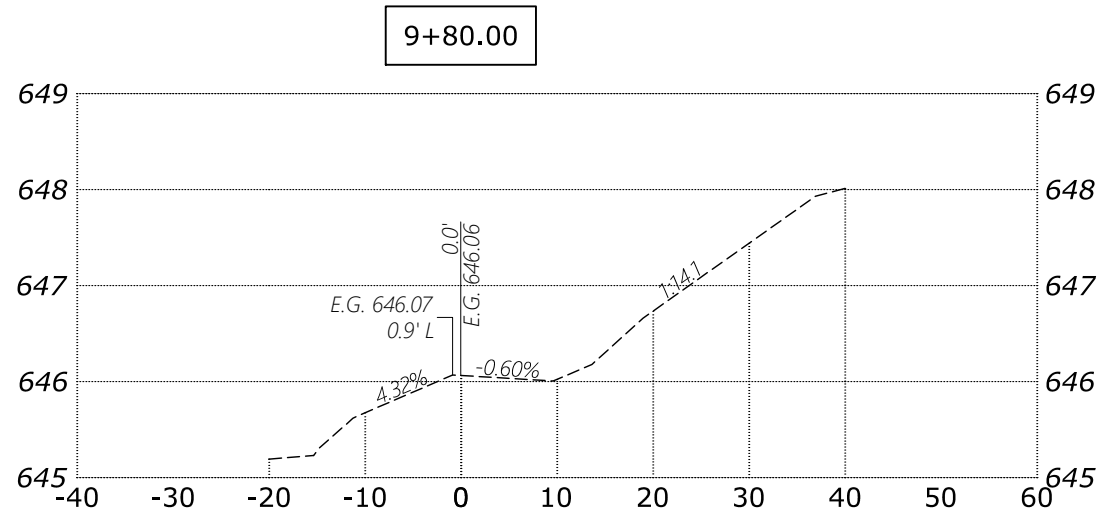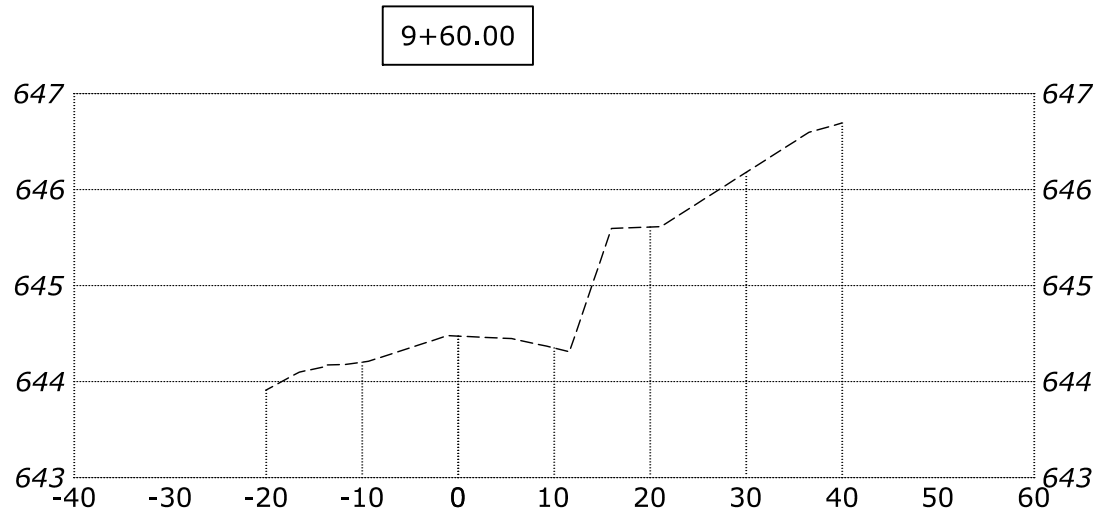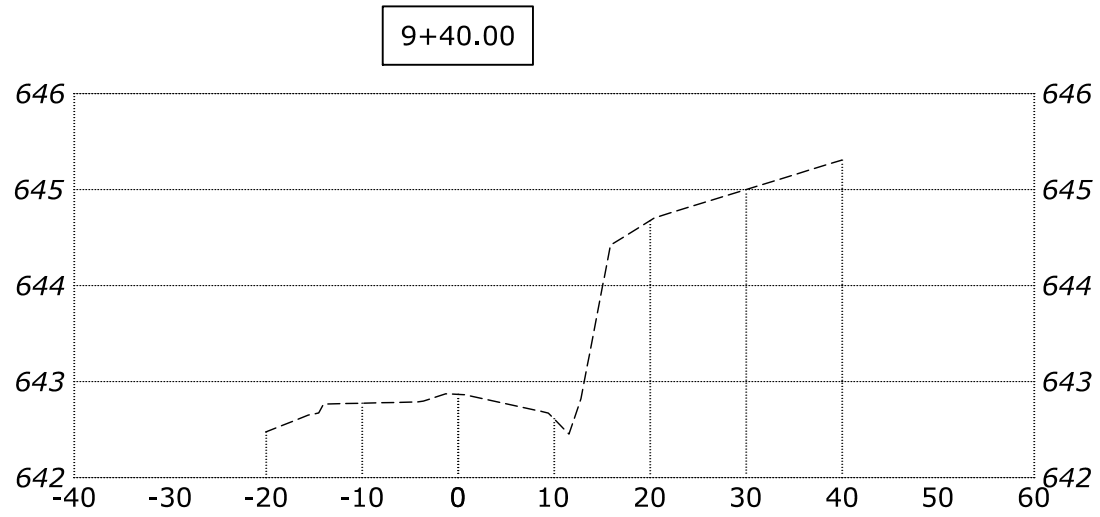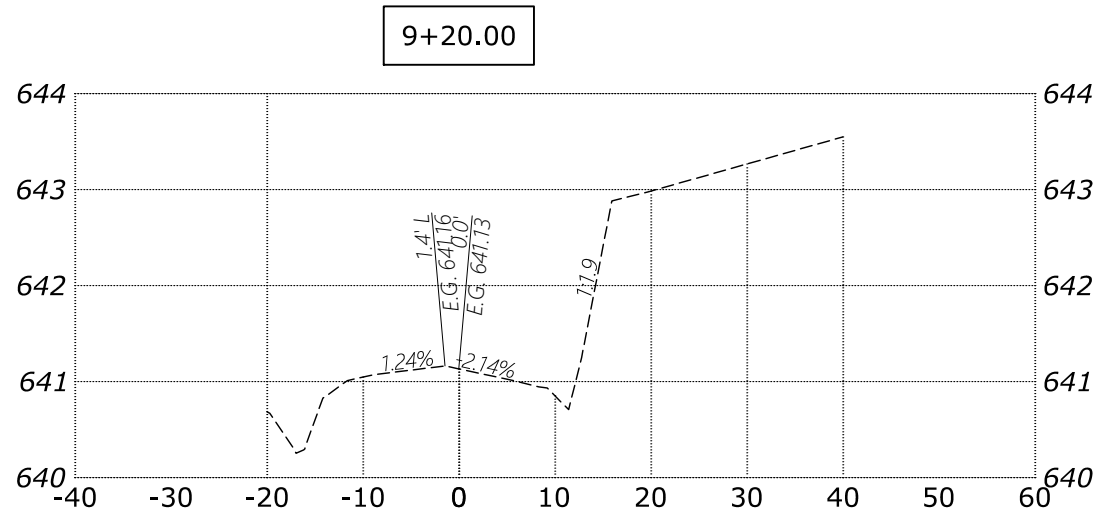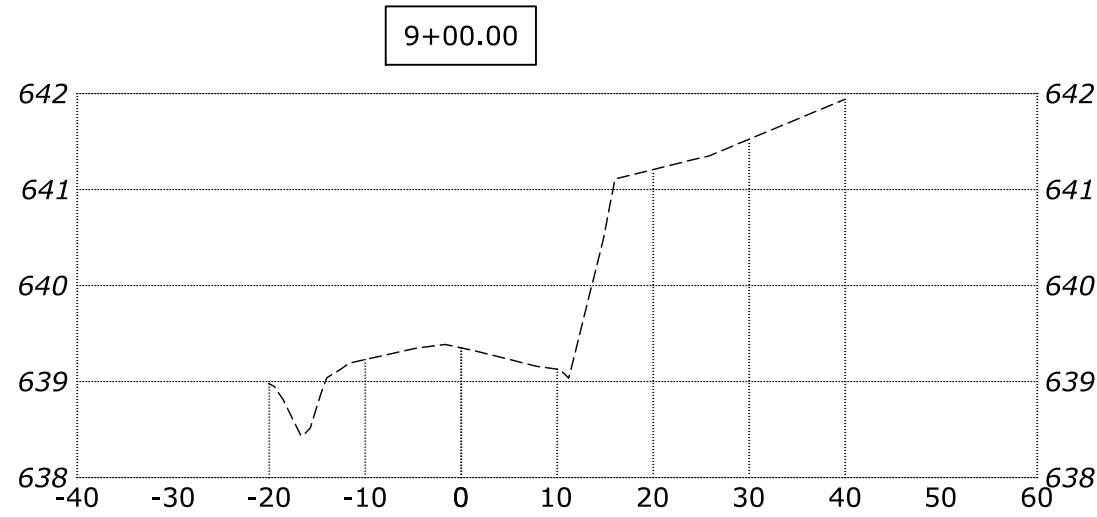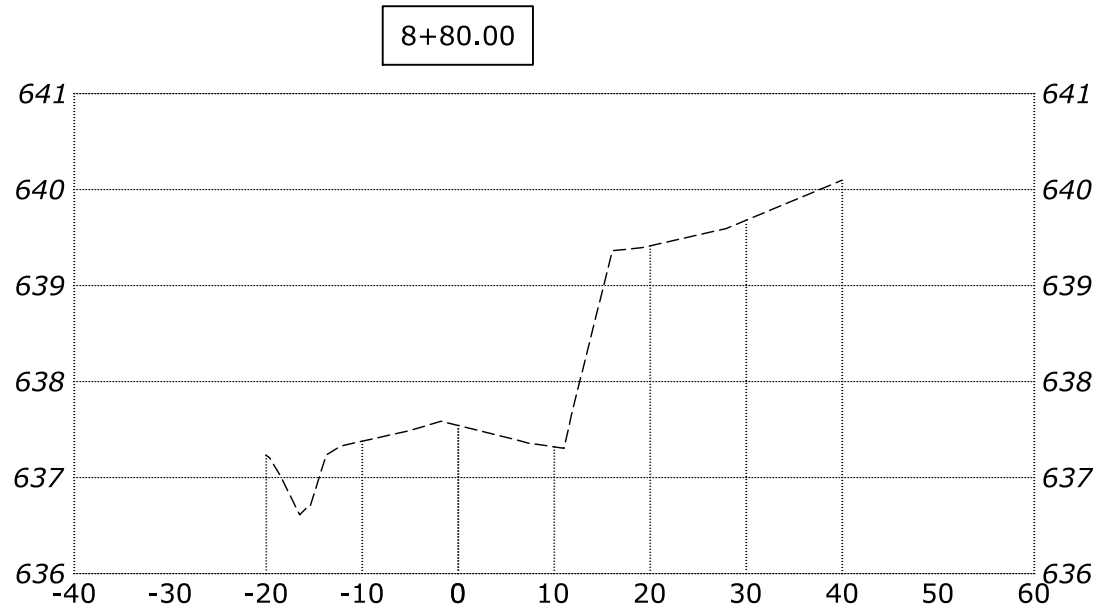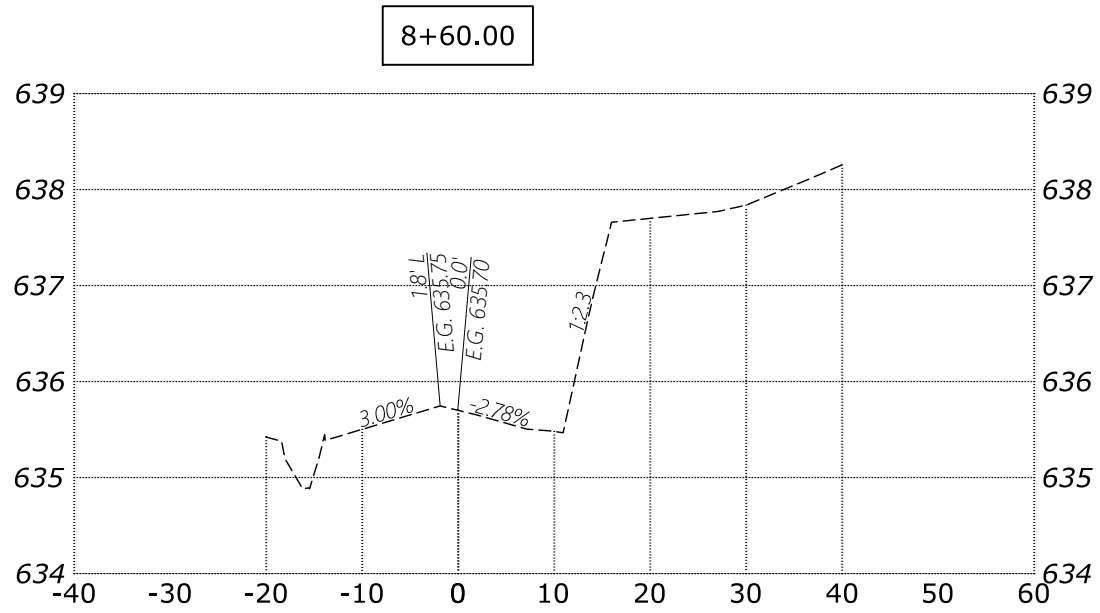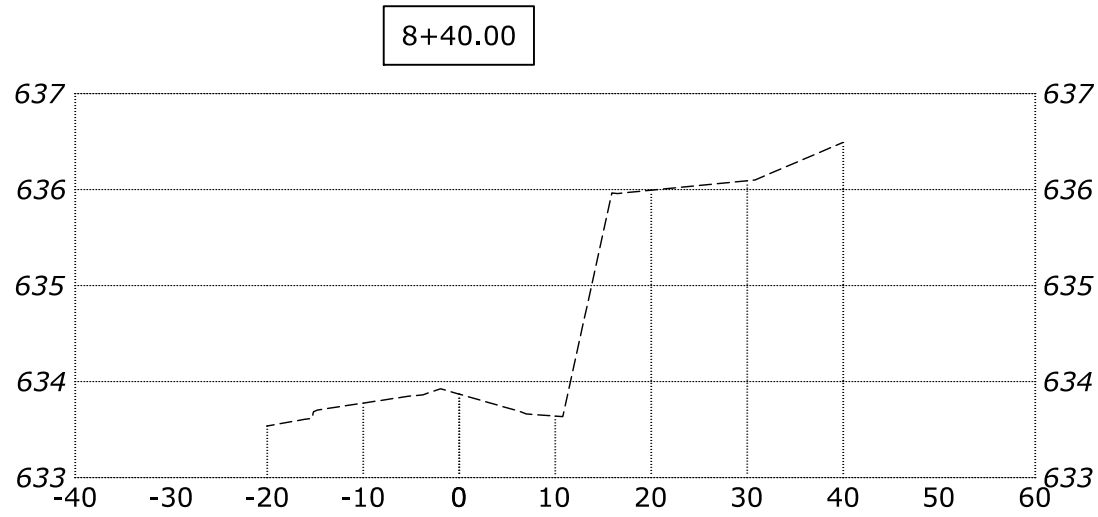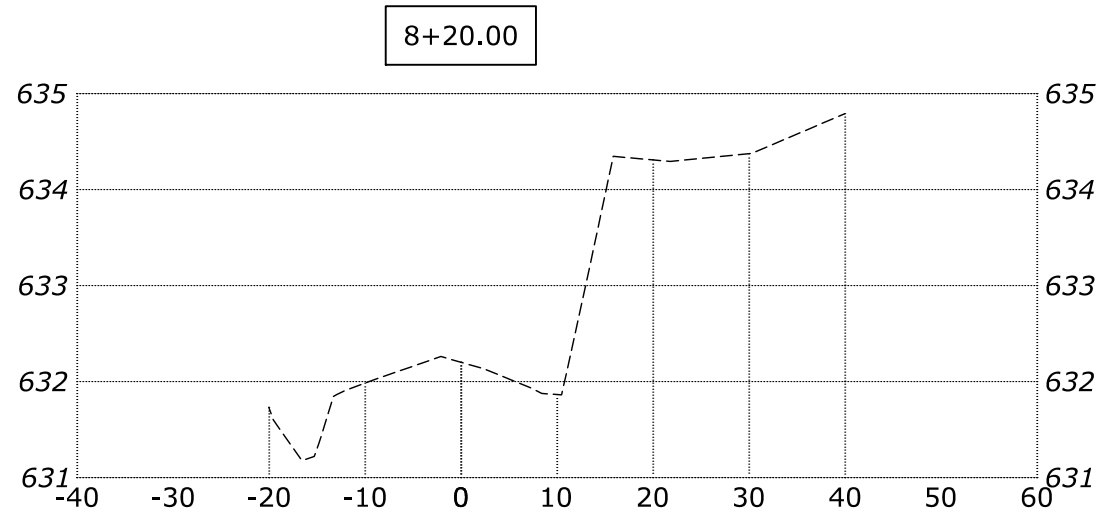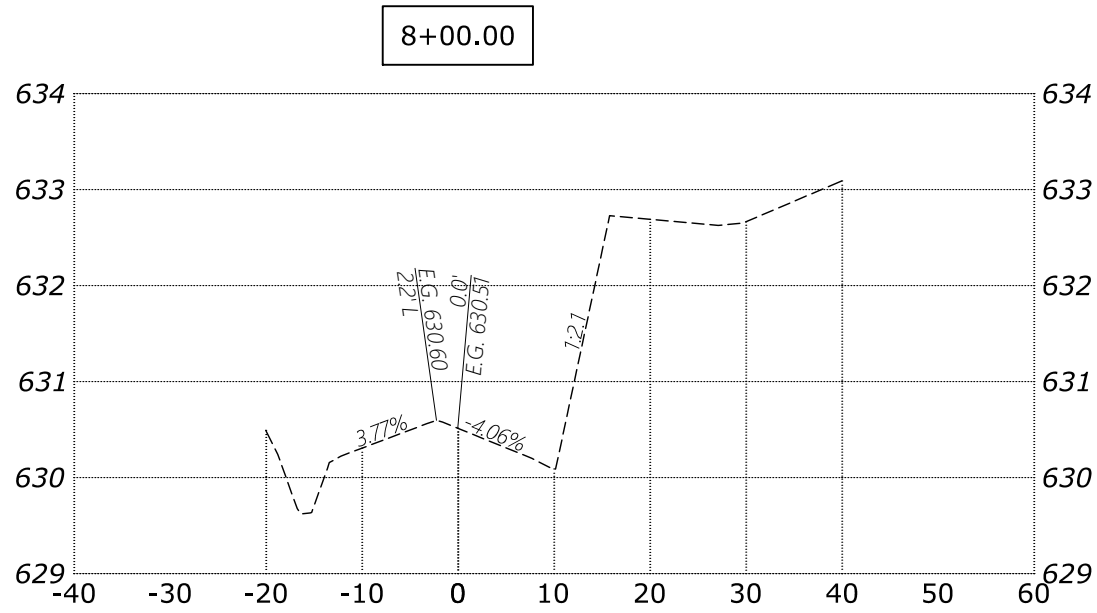

VERTICAL
1" = 2'
HORIZONTAL
1" = 20'
PROFILE SCALE

REES HILL ROAD




SECTION VIEWS

DEVON ESTATES

NO CHANGES, MODIFICATIONS
OR REVISIONS SHALL BE
MADE WITHOUT WRITTEN
AUTHORIZATION FROM THE
DESIGN ENGINEER.
DIMENSIONS & NOTES TAKE
PRECEDENCE OVER
GRAPHICAL REPRESENTATION.

6502020 P418SEC
Design: M.D.G.
Drawn: P.H.S.
Checked: M.D.G.
Date: NOV. 2017
Scale: AS SHOWN
As-Built: ----

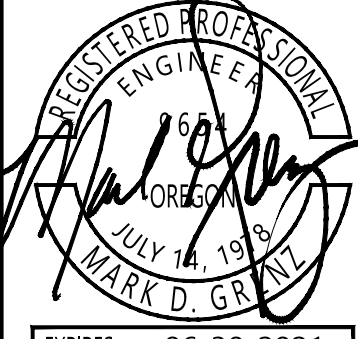

JOB # 6502

P418