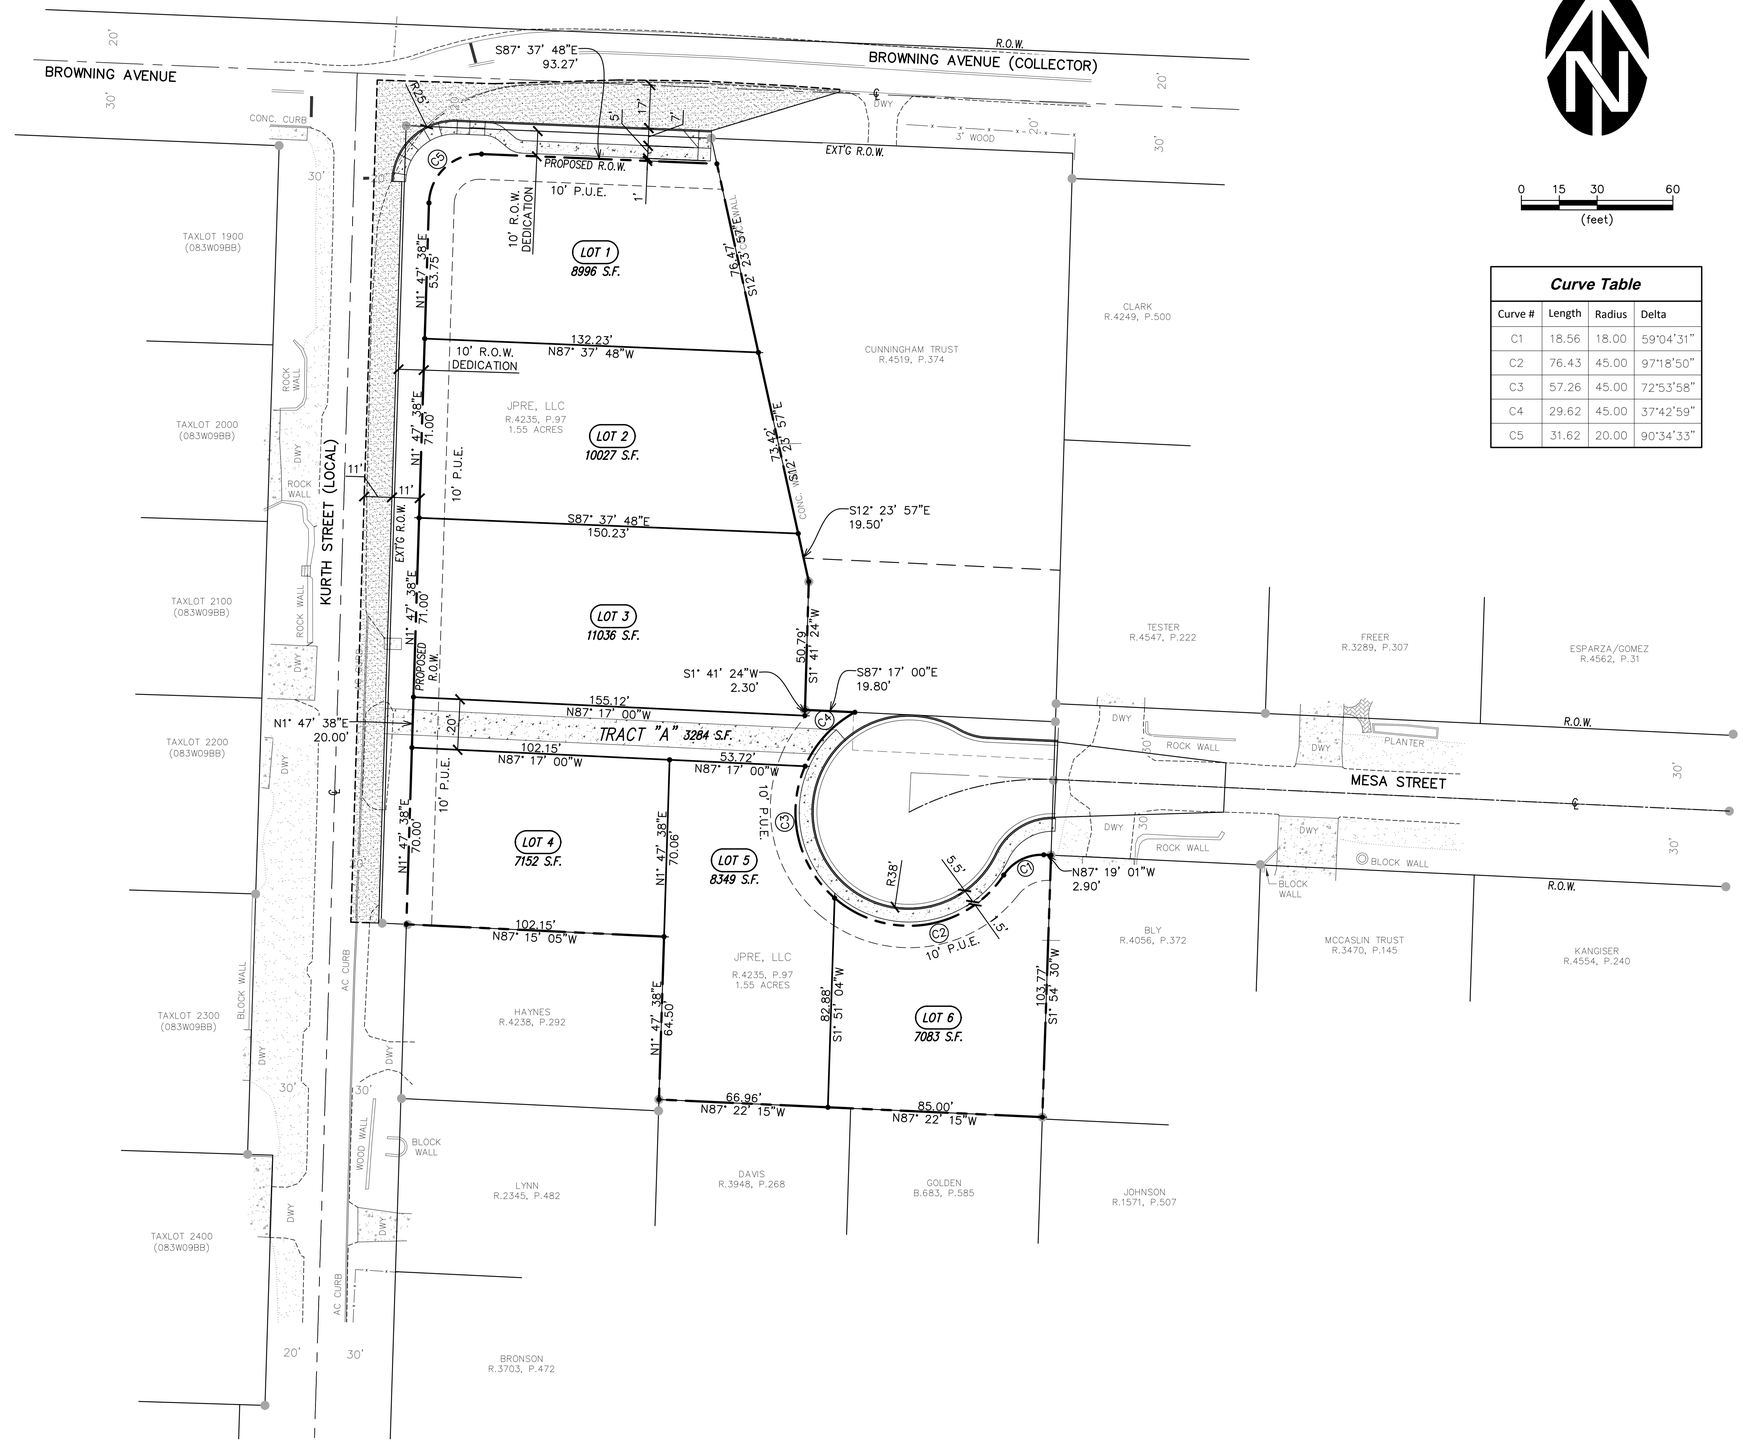

Curve Table			
Curve #	Length	Radius	Delta
C1	18.56	18.00	59°04'31"
C2	76.43	45.00	97°18'50"
C3	57.26	45.00	72°53'58"
C4	29.62	45.00	37°42'59"
C5	31.62	20.00	90°34'33"

REVISIONS			
NO.	DATE	DESCRIPTION	BY
1			

VERIFY SCALE
BAR IS ONE INCH ON ORIGINAL DRAWING 1"
IF NOT ONE INCH, ADJUST THIS SHEET, ADJUST SCALES ACCORDINGLY

DSN. JW
DRN. RS
CKD. JW
DATE: 04/2022

REGISTERED PROFESSIONAL ENGINEER
OREGON JULY 12, 2005
WILLIAM J. WELLS
REVIEW
RENEWS: 6/30/2024

WESTECH ENGINEERING, INC.
CONSULTING ENGINEERS AND PLANNERS
3841 Fairview Industrial Dr. S.E., Suite 100, Salem, OR 97302
Phone: (503) 585-2474 Fax: (503) 585-3986
E-mail: westech@westech-eng.com

CHARLES WEATHERS
KURTH STREET SUBDIVISION

PRELIMINARY SUBDIVISION PLAN

DRAWING
C-5

JOB NUMBER
3362.0000