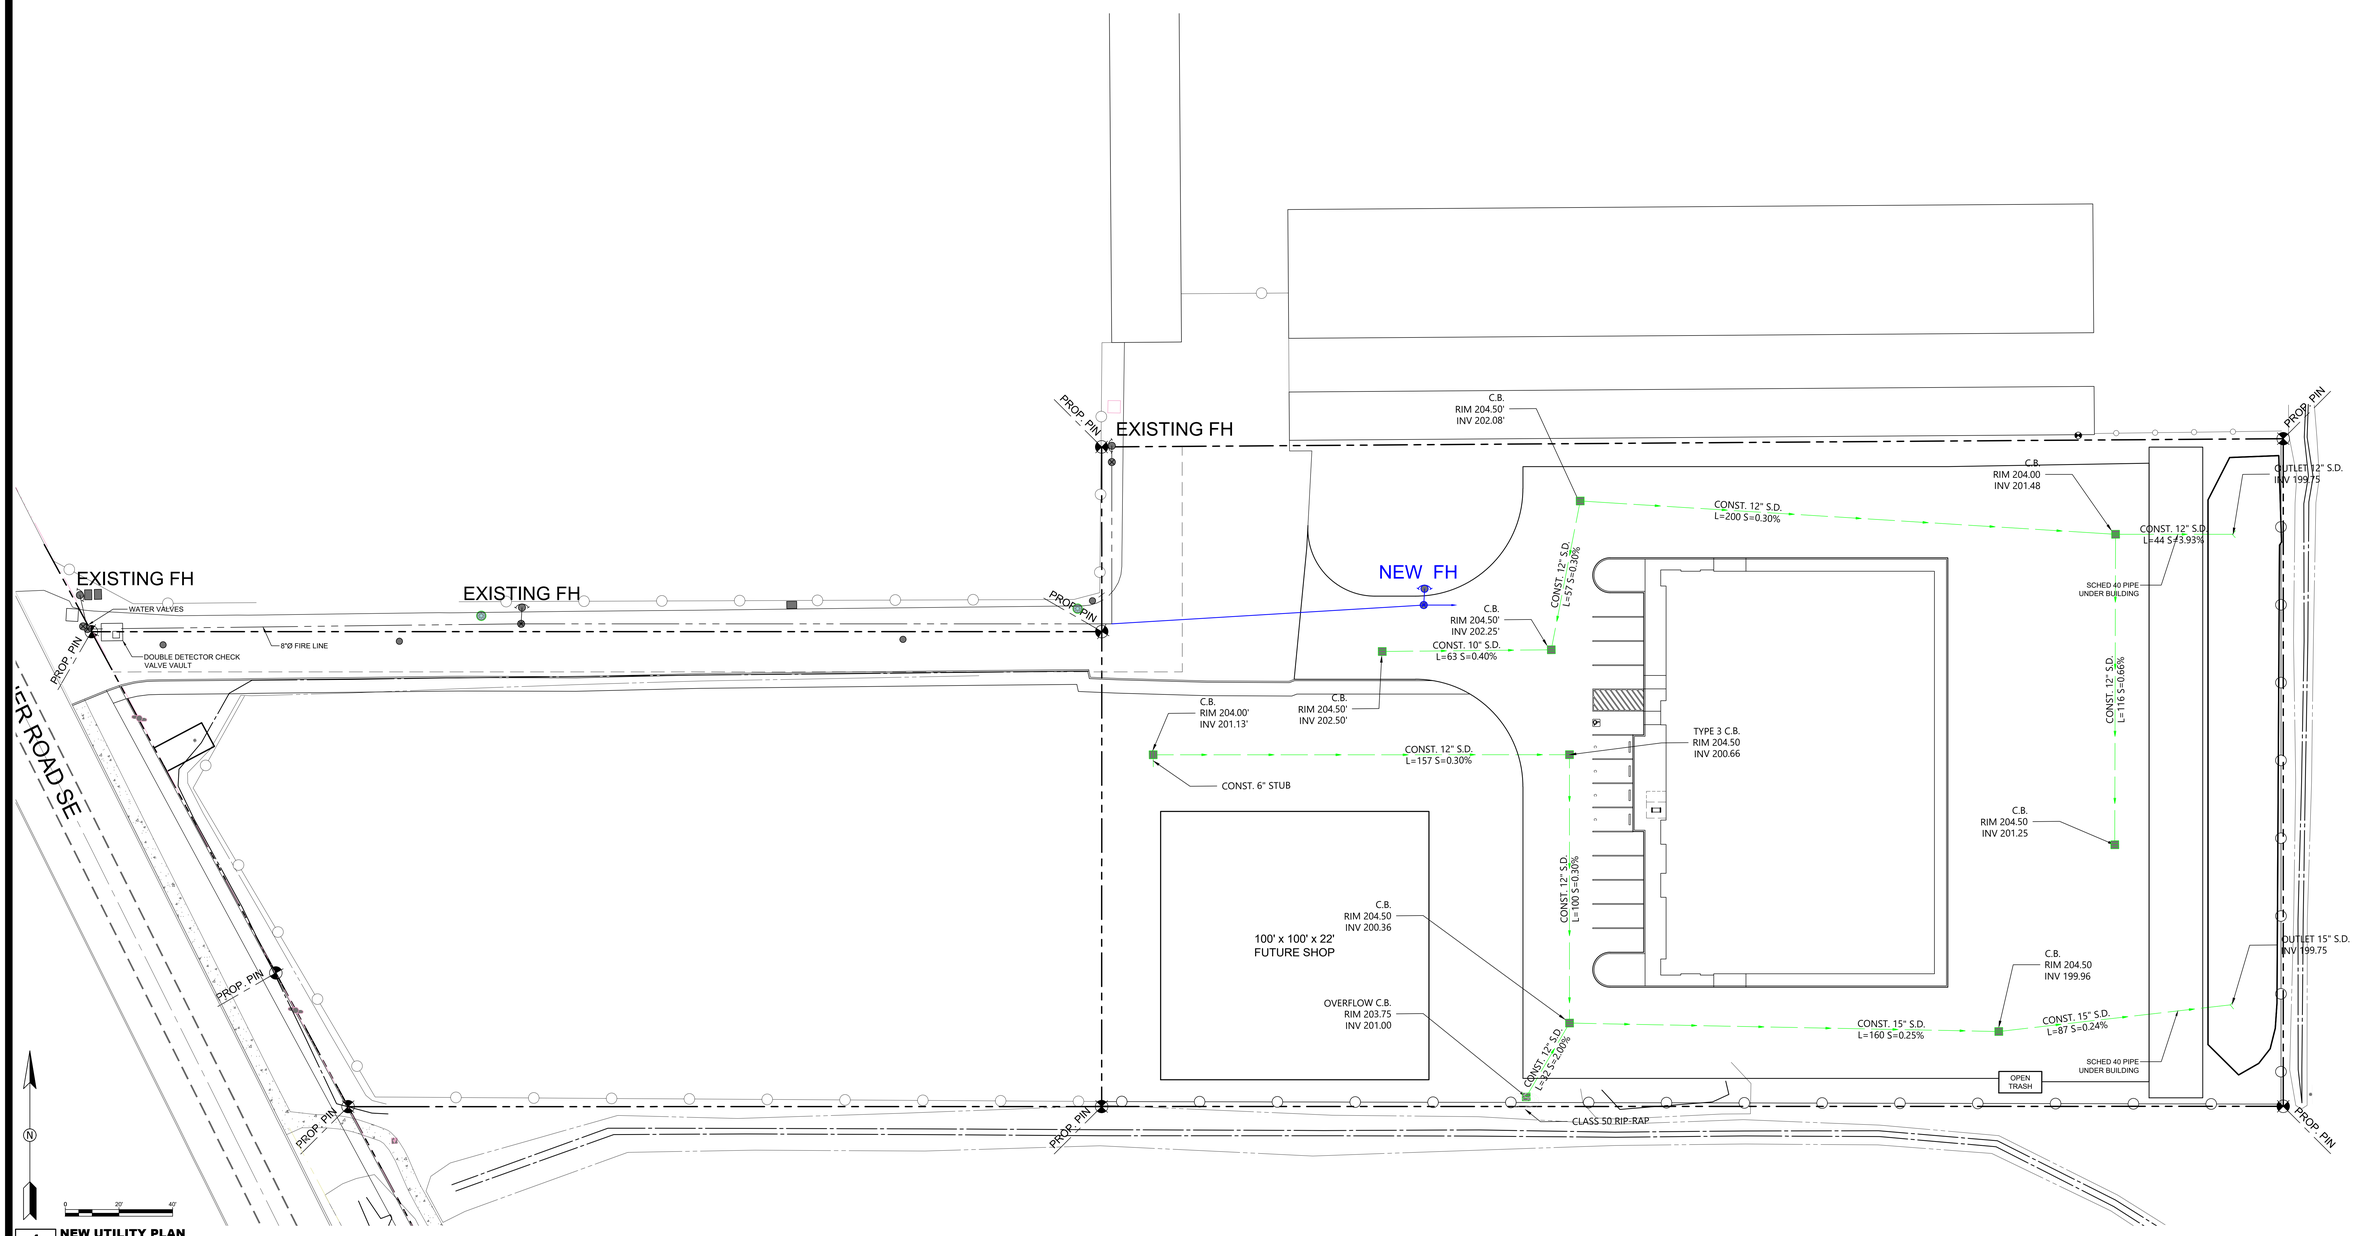


1 **NEW UTILITY PLAN**
1" = 20'-0"

PIXELESK, LLC
503.510.0503 | info@pixelesk.com

COMFORT HOMES LLC
DESIGN & CONSTRUCTION
CCB 151724
Andre Makarenko
503-581-1440

| # | Date | Revision Table Description |
|---|---|---|
| | | |
| | | |
| | | |
| | | |

COPYRIGHT NOTICE: Drawings are the property of PIXELESK, LLC and may not be used or reproduced without the express written consent of PIXELESK, LLC. © 2021 PIXELESK, LLC Salem, OR 97304

# COMFORT HOMES HQ
2140 TURNER ROAD SE SALEM, OR 97302
KYLES AIRWAY SUBDIVISION; LOT 500

**PLAN #:** 10200

**PLAN AREAS:**

| | |
|---|---|
| FRONT SHOP: | 2425 SF |
| BACK SHOP: | 2425 SF |
| UPPER OFFICE: | 2500 SF |
| LEFT OFFICE: | 2500 SF |
| UPPER STORAGE: | 5100 SF |
| TOTAL AREA: | 10200 SF |

**LOT AREA:** 3.84 AC

**DRAWN BY:** EK

**DATE:** 11/30/23

**SHEET #:** A1.4

DESIGNER IS NOT A LICENSED ENGINEER. It is the responsibility of the purchaser to verify that this structure meets all State and Local building design codes.